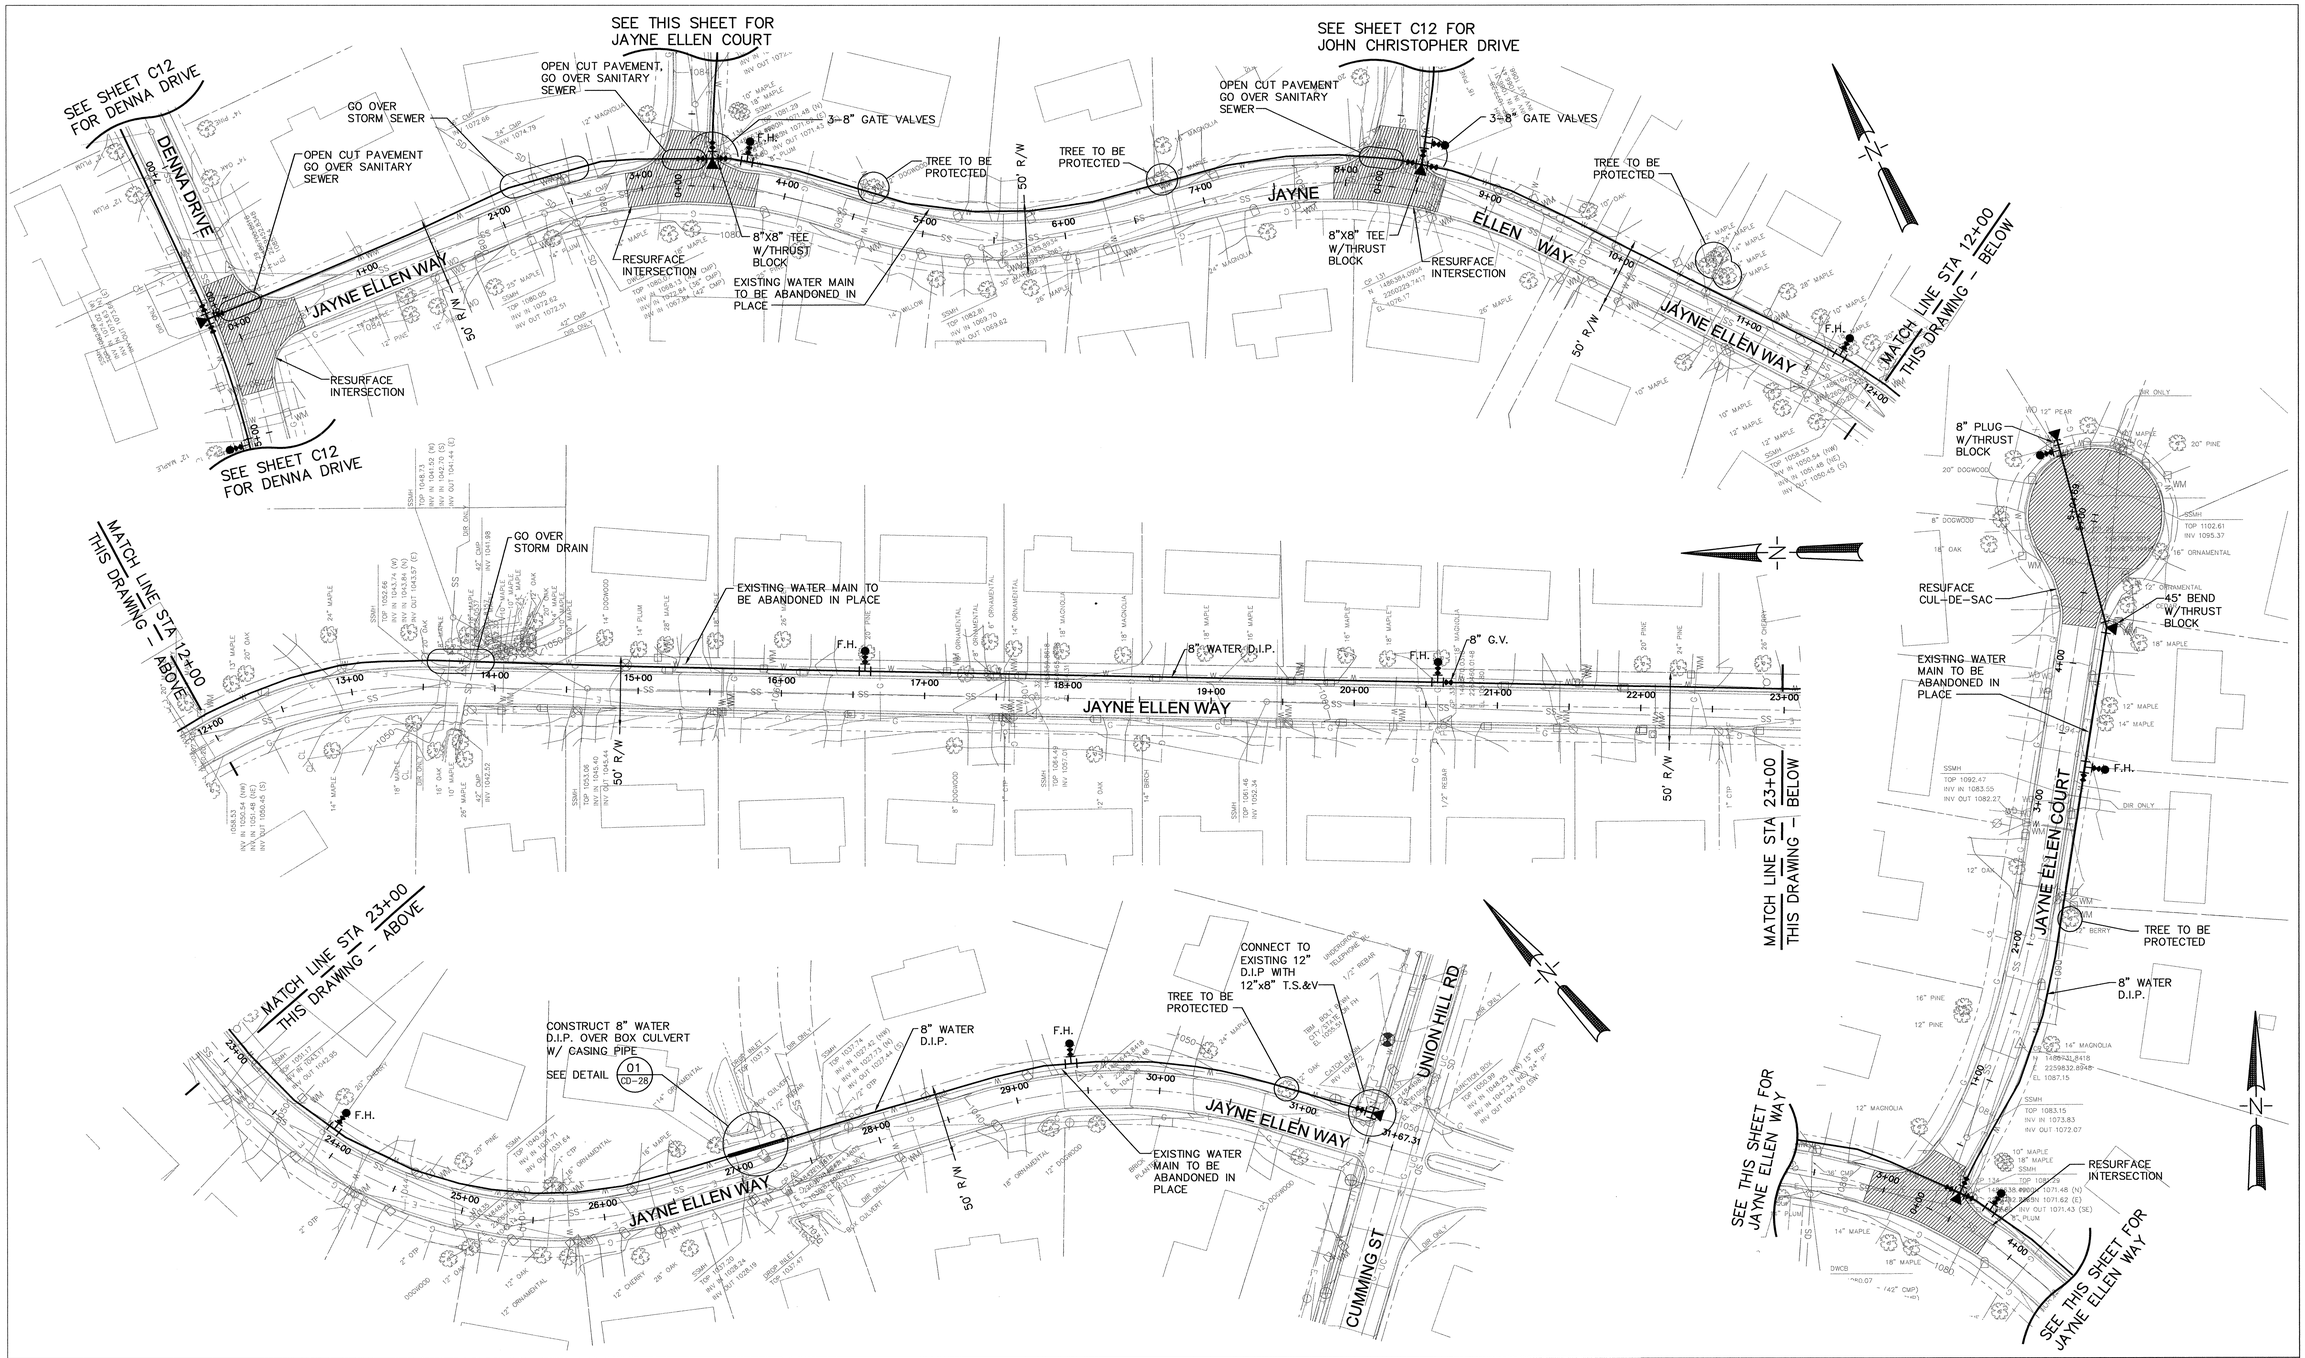

NUMBER	DATE	MADE BY	DESCRIPTIONS
0	09/28/07	CCS	INITIAL ISSUE

REVISIONS

FULTON CONSTRUCTION MANAGEMENT PARTNERS

141 PRYOR STREET, S.W.
SUITE 6001
ATLANTA, GEORGIA 30303
404.612.0880

FULTON COUNTY DEPARTMENT OF PUBLIC WORKS

141 PRYOR STREET, S.W. ~ SUITE 6001 ~ ATLANTA, GA 30303
404.730.7400

GEORGIA REGISTERED No. 11006 PROFESSIONAL ENGINEER CHAMPAK C. SHAH

50 0 50 100
SCALE IN FEET
1" = 50'

W039 - ALPHARETTA WATER MAIN REPLACEMENT

JAYNE ELLEN WAY AND JAYNE ELLEN COURT

DRAWN: MC | CHECKED: TM | DATE: OCTOBER 2007
DESIGNED: CCS | PROJ. NO.: W039

C13

SHEET 13 OF 54

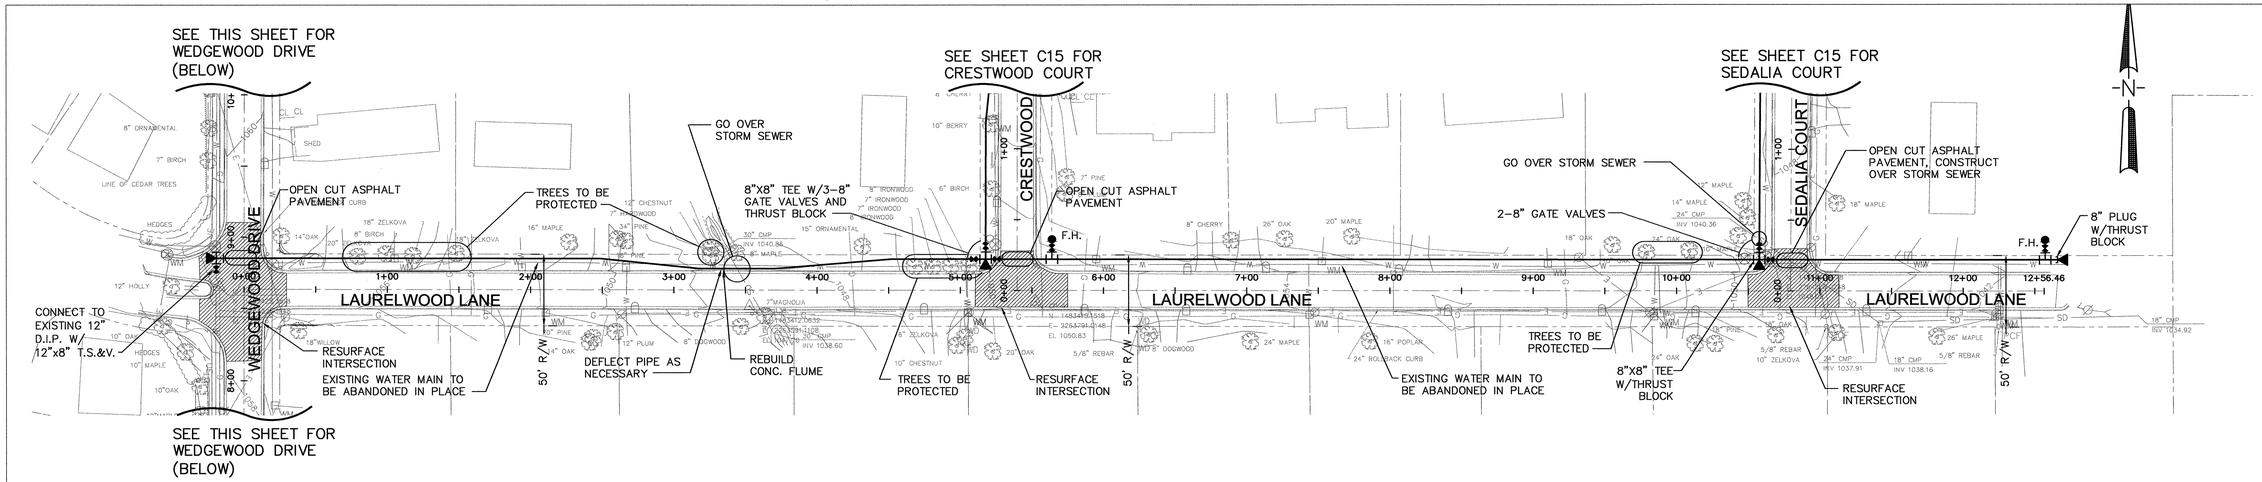

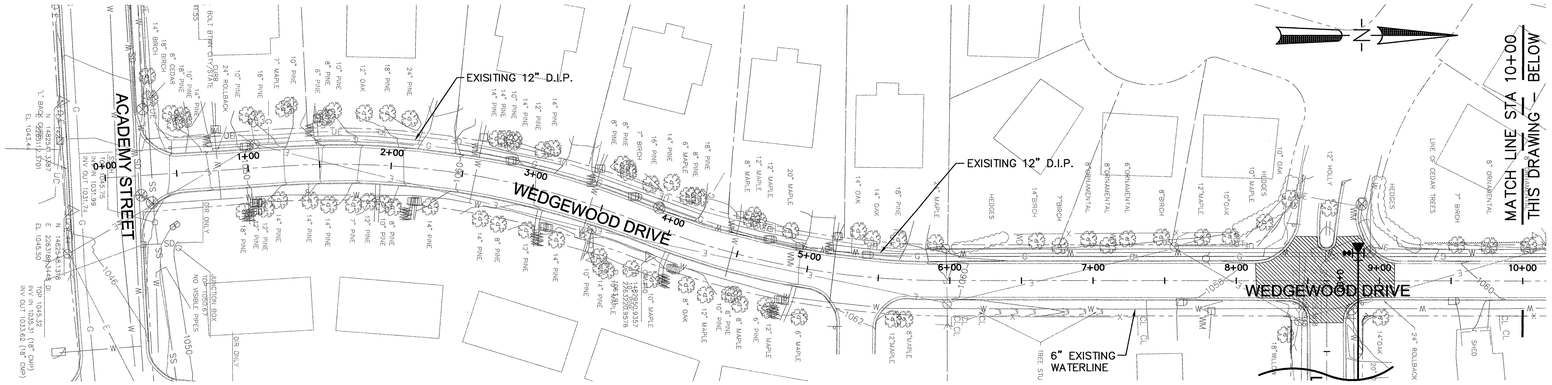

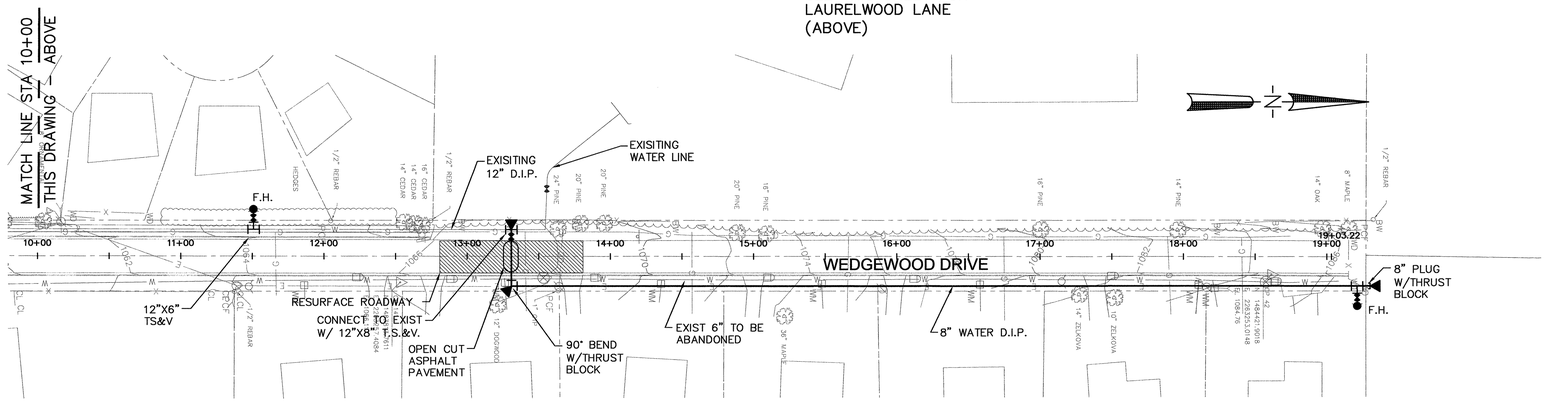

NOTES:

1. REPLACE ALL SERVICE LINES ALONG WEDGEWOOD DRIVE CONNECTED TO EXISTING 6" AC PIPE. RELOCATE AS NECESSARY AND CONNECT TO EXISTING 12" D.I.P.

NUMBER	DATE	MADE BY	REVISIONS
0	09/28/07	CCS	INITIAL ISSUE

FULTON CONSTRUCTION MANAGEMENT PARTNERS
141 PRYOR STREET, S.W.
SUITE 6001
ATLANTA, GEORGIA 30303
404.612.0880

FULTON COUNTY DEPARTMENT OF PUBLIC WORKS
141 PRYOR STREET, S.W. ~ SUITE 6001 ~ ATLANTA, GA 30303
404.730.7400

GEORGIA REGISTERED No. 17005 PROFESSIONAL ENGINEER CHAMPAK C. SHAH

50 0 50 100
SCALE IN FEET
1" = 50'

W039 - ALPHARETTA WATER MAIN REPLACEMENT

WEDGEWOOD DRIVE AND LAURELWOOD LANE

DRAWN: MC	CHECKED: TM	DATE: OCTOBER 2007
DESIGNED: CCS	PROJ. NO.: W039	

C14

SHEET 14 OF 54

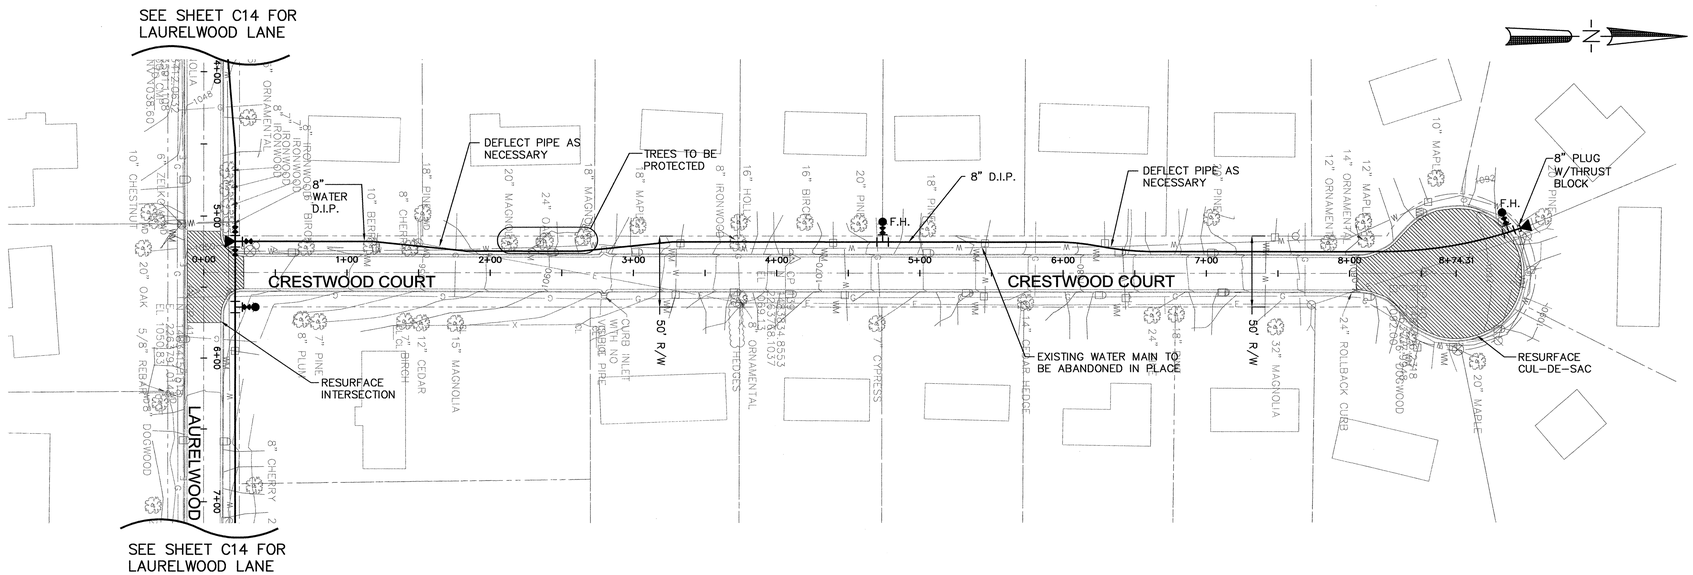

NUMBER	DATE	MADE BY	DESCRIPTIONS
0	09/28/07	CCS	INITIAL ISSUE

REVISIONS

FULTON CONSTRUCTION MANAGEMENT PARTNERS
141 PRYOR STREET, S.W.
SUITE 6001
ATLANTA, GEORGIA 30303
404.612.0880

FULTON COUNTY DEPARTMENT OF PUBLIC WORKS
141 PRYOR STREET, S.W. ~ SUITE 6001 ~ ATLANTA, GA 30303
404.730.7400

GEORGIA REGISTERED PROFESSIONAL ENGINEER No. 11606 CHAMPAK C. SHAH

50 0 50 100
SCALE IN FEET
1" = 50'

W039 - ALPHARETTA WATER MAIN REPLACEMENT

CRESTWOOD COURT AND SEDALIA COURT

C15

DRAWN: MC	CHECKED: TM	DATE: OCTOBER 2007
DESIGNED: CCS	PROJ. NO.: W039	

SHEET 15 OF 54

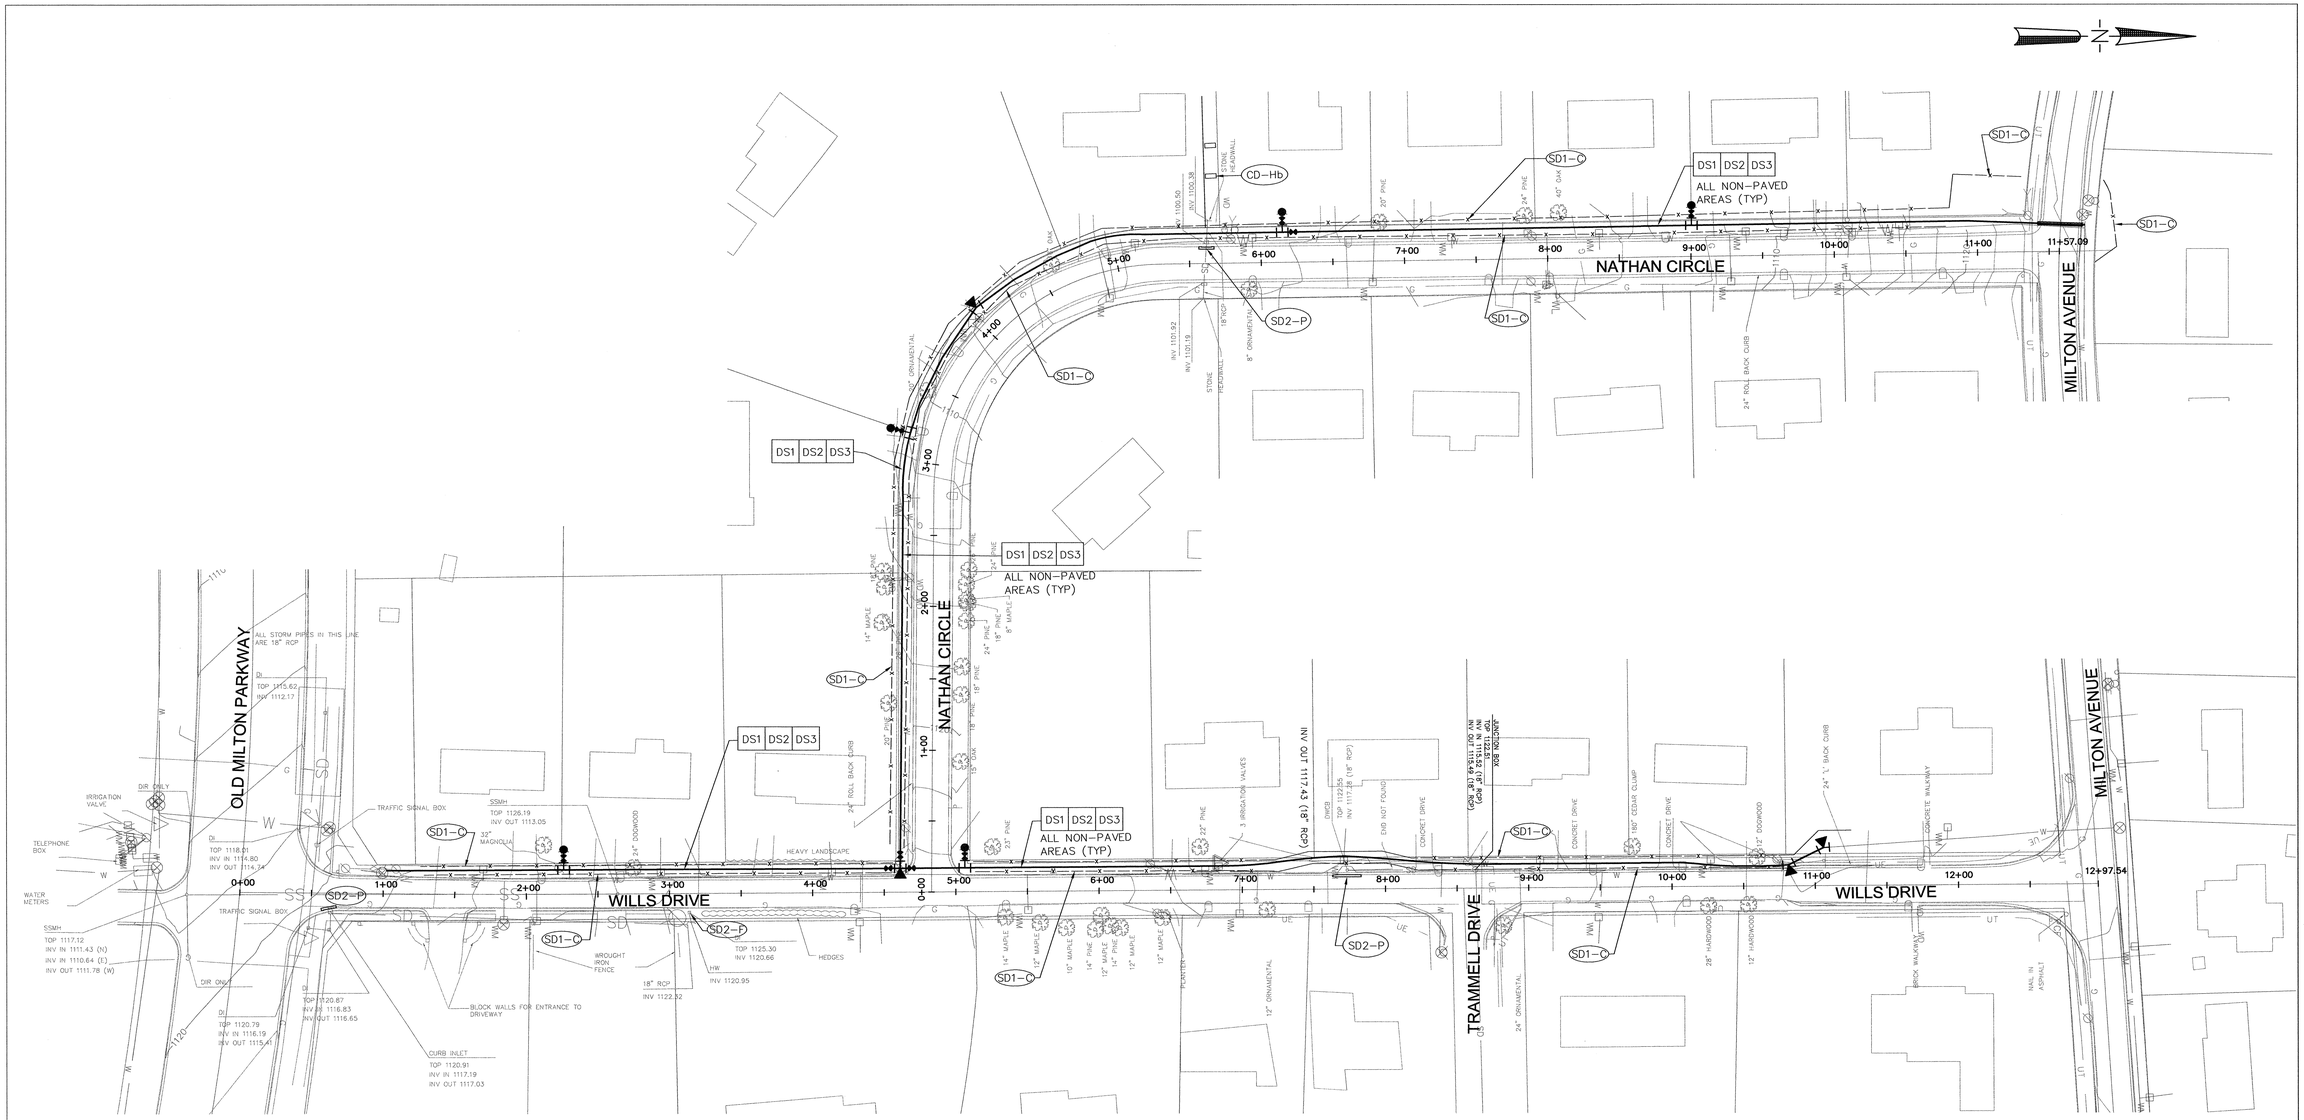

NUMBER	DATE	MADE BY	DESCRIPTIONS
0	09/28/07	CCS	INITIAL ISSUE

REVISIONS

FULTON CONSTRUCTION MANAGEMENT PARTNERS
141 PRYOR STREET, S.W.
SUITE 6001
ATLANTA, GEORGIA 30303
404.612.0880

FULTON COUNTY DEPARTMENT OF PUBLIC WORKS
141 PRYOR STREET, S.W. ~ SUITE 6001 ~ ATLANTA, GA 30303
404.730.7400

GEORGIA REGISTERED No. 024191 PROFESSIONAL ENGINEER PARESH J. PARIKH
OCTOBER 2007

50 0 50 100
SCALE IN FEET
1" = 50'

W039 - ALPHARETTA WATER MAIN REPLACEMENT

WILLS DRIVE AND NATHAN CIRCLE EROSION AND SEDIMENT CONTROL

DRAWN: MJW	CHECKED: TM	DATE: OCTOBER 2007
DESIGNED: PJP	PROJ. NO.: W039	

C16

SHEET 16 OF 54

FOR CONTINUATION SEE SHEET C018

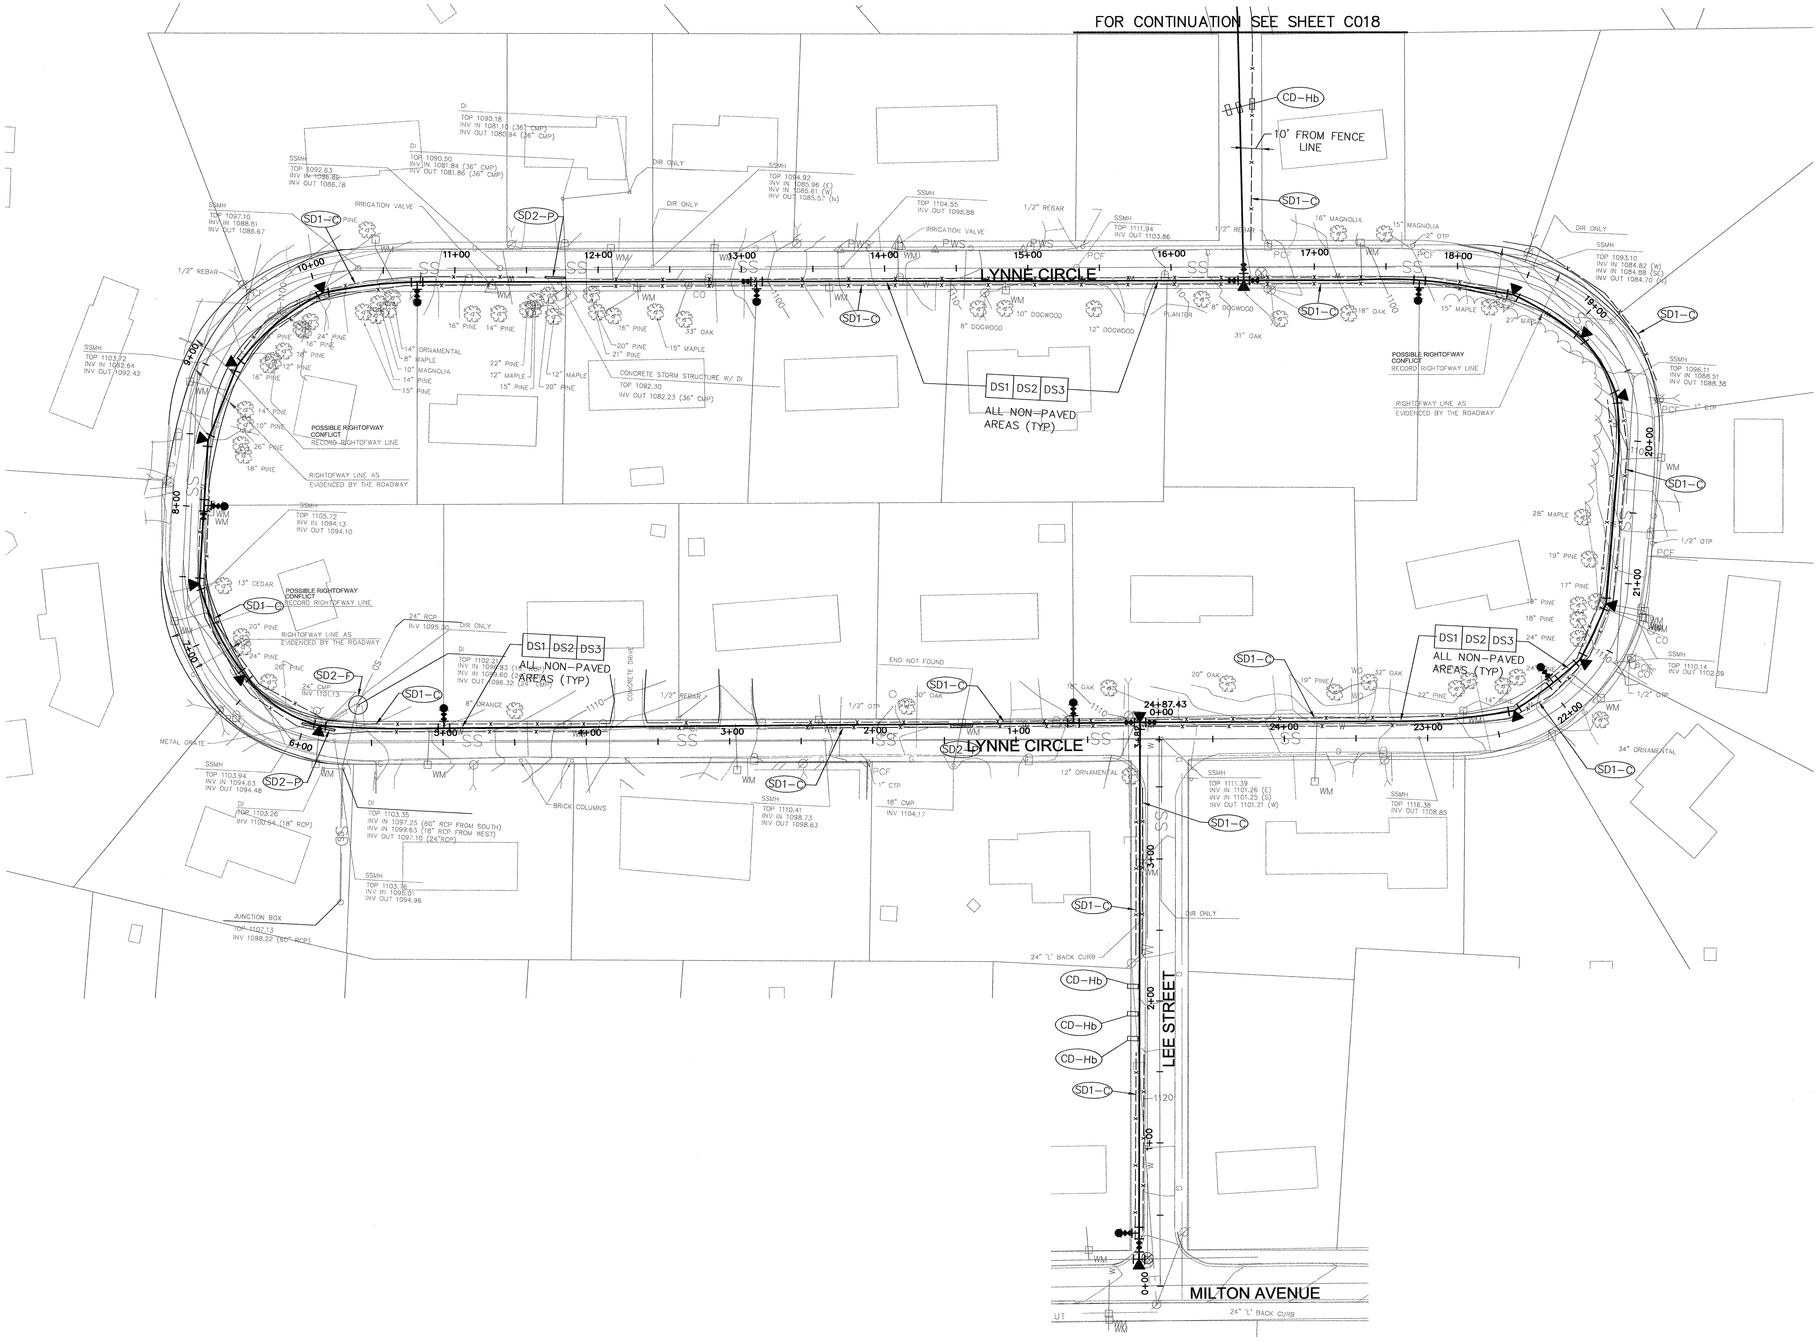

0	09/28/07	CCS	INITIAL ISSUE
NUMBER	DATE	MADE BY	DESCRIPTIONS
REVISIONS			

FULTON CONSTRUCTION MANAGEMENT PARTNERS

FULTON CONSTRUCTION MANAGEMENT PARTNERS
141 PRYOR STREET, S.W.
SUITE 6001
ATLANTA, GEORGIA 30303
404.612.0880

FULTON COUNTY DEPARTMENT OF PUBLIC WORKS
141 PRYOR STREET, S.W. ~ SUITE 6001 ~ ATLANTA, GA 30303
404.730.7400

GEORGIA REGISTERED No. 024191 PROFESSIONAL ENGINEER PARESH J. PARIKH
OCTOBER 2007

50 0 50 100
SCALE IN FEET
1" = 50'

W039 - ALPHARETTA WATER MAIN REPLACEMENT

LYNNE CIRCLE AND LEE STREET EROSION AND SEDIMENT CONTROL

C17

DRAWN: MJW	CHECKED: TM	DATE: OCTOBER 2007
DESIGNED: PJP	PROJ. NO.: W039	SHEET 17 OF 54

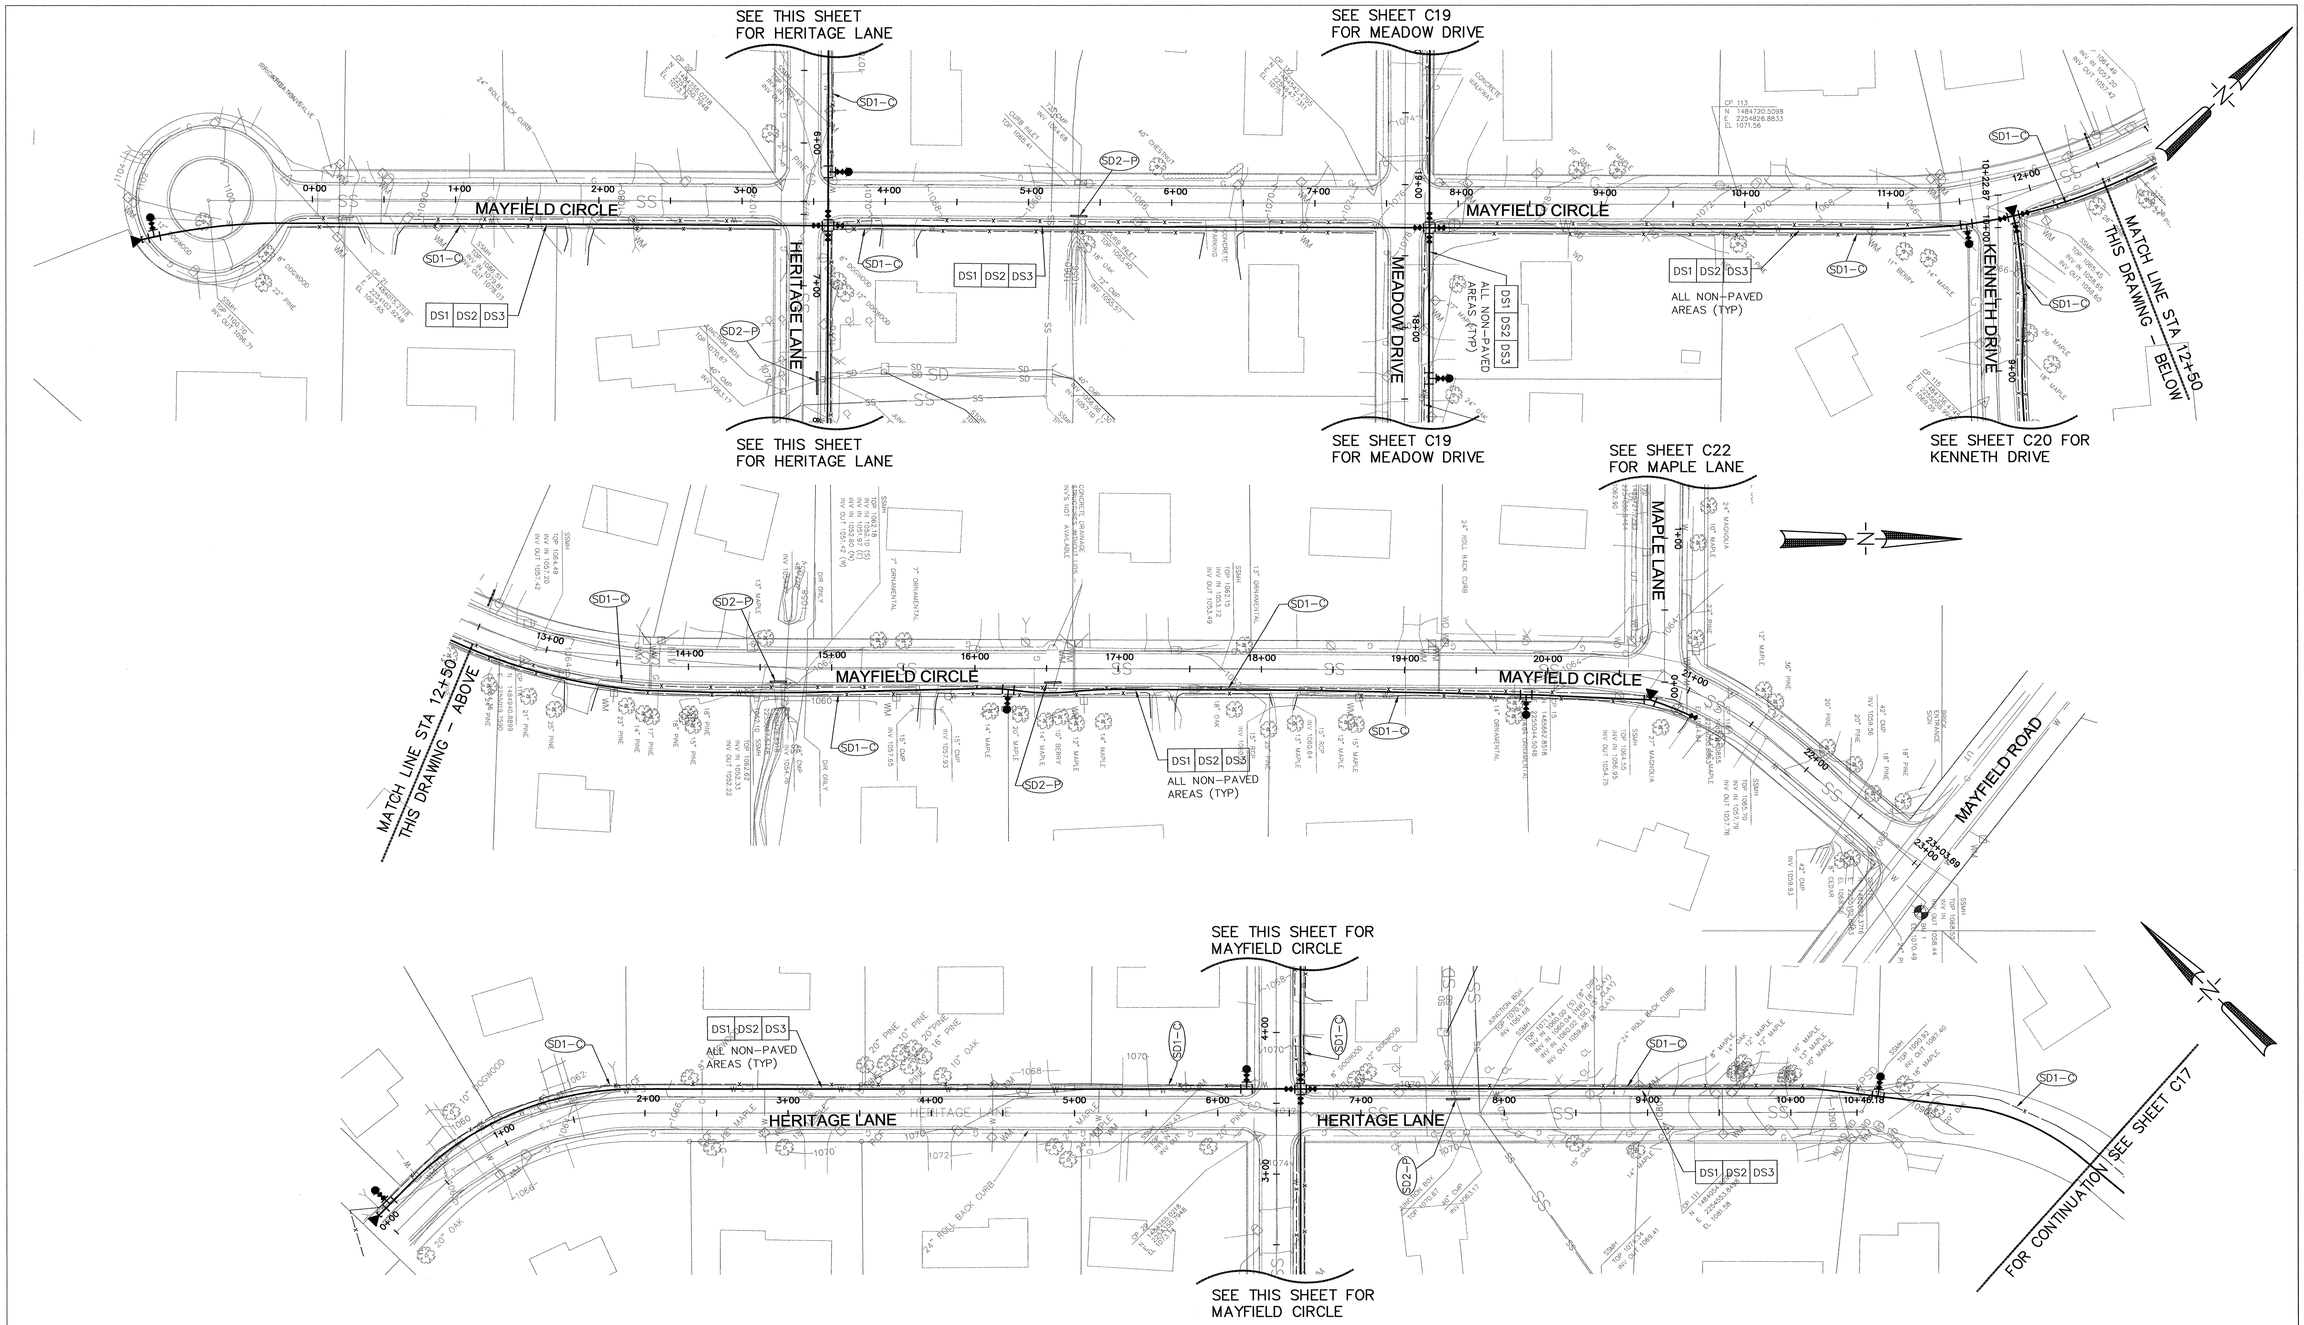

NUMBER	DATE	MADE BY	DESCRIPTIONS
0	09/28/07	CCS	INITIAL ISSUE

REVISIONS

FULTON CONSTRUCTION MANAGEMENT PARTNERS

FULTON CONSTRUCTION MANAGEMENT PARTNERS
141 PRYOR STREET, S.W.
SUITE 6001
ATLANTA, GEORGIA 30303
404.612.0880

FULTON COUNTY DEPARTMENT OF PUBLIC WORKS
141 PRYOR STREET, S.W. ~ SUITE 6001 ~ ATLANTA, GA 30303
404.730.7400

GEORGIA REGISTERED No. 024191 PROFESSIONAL ENGINEER JARESH J. PARIKH
OCTOBER 2007

50 0 50 100
SCALE IN FEET
1" = 50'

W039 - ALPHARETTA WATER MAIN REPLACEMENT

MAYFIELD CIRCLE AND HERITAGE LANE EROSION AND SEDIMENT CONTROL

DRAWN: MJW	CHECKED: TM	DATE: OCTOBER 2007
DESIGNED: PJP	PROJ. NO.: W039	

C18

SHEET 18 OF 54

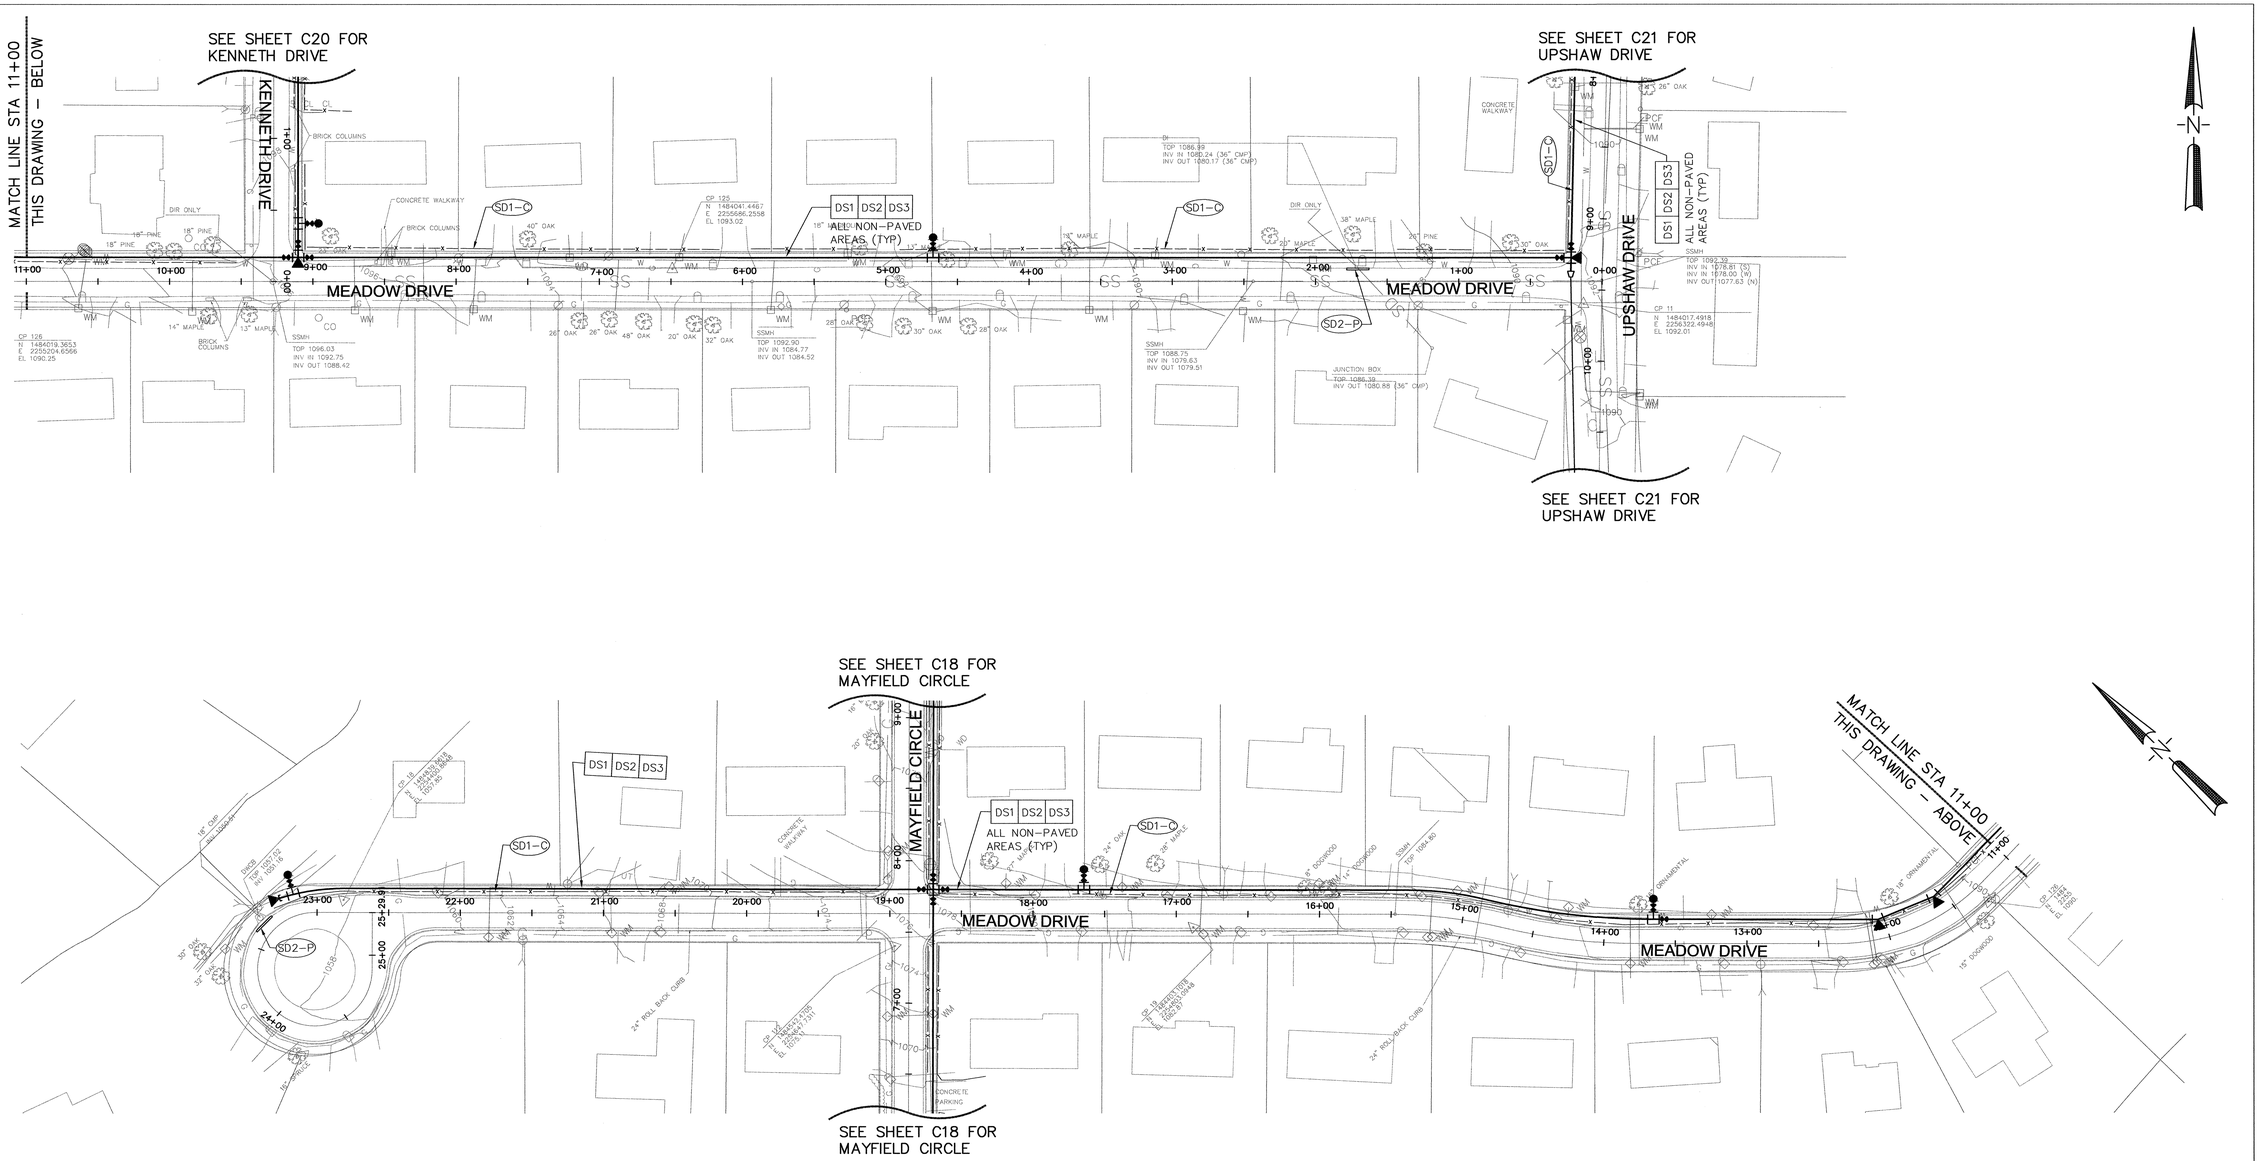

0	09/28/07	CCS	INITIAL ISSUE
NUMBER	DATE	MADE BY	DESCRIPTIONS
REVISIONS			

FULTON CONSTRUCTION MANAGEMENT PARTNERS

FULTON CONSTRUCTION MANAGEMENT PARTNERS
141 PRYOR STREET, S.W.
SUITE 6001
ATLANTA, GEORGIA 30303
404.612.0880

FULTON COUNTY DEPARTMENT OF PUBLIC WORKS
141 PRYOR STREET, S.W. ~ SUITE 6001 ~ ATLANTA, GA 30303
404.730.7400

GEORGIA REGISTERED No. 024191 PROFESSIONAL ENGINEER MAHESH J. PATEL
OCTOBER 2007

50 0 50 100
SCALE IN FEET
1" = 50'

W039 - ALPHARETTA WATER MAIN REPLACEMENT

MEADOW DRIVE
EROSION AND SEDIMENT CONTROL

C19

DRAWN: MC	CHECKED: TM	DATE: OCTOBER 2007
DESIGNED: PJP	PROJ. NO.: W039	SHEET 19 OF 54

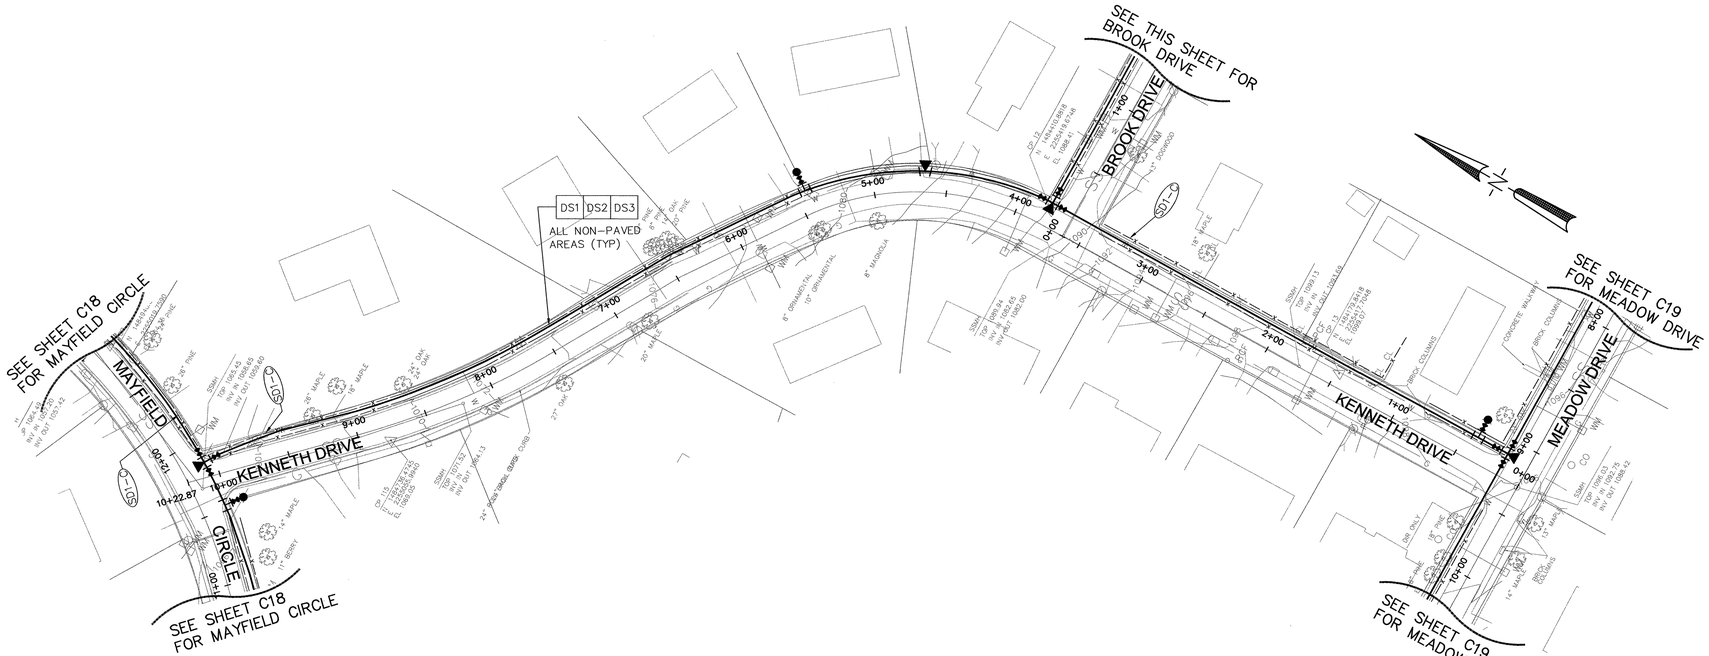

NUMBER	DATE	MADE BY	DESCRIPTIONS
0	09/28/07	CCS	INITIAL ISSUE

REVISIONS

FULTON CONSTRUCTION MANAGEMENT PARTNERS

FULTON CONSTRUCTION MANAGEMENT PARTNERS
141 PRYOR STREET, S.W.
SUITE 6001
ATLANTA, GEORGIA 30303
404.612.0880

FULTON COUNTY DEPARTMENT OF PUBLIC WORKS
141 PRYOR STREET, S.W. ~ SUITE 6001 ~ ATLANTA, GA 30303
404.730.7400

GEORGIA REGISTERED No. 024191 PROFESSIONAL ENGINEER MAHESH J. PANDIT
OCTOBER 2007

50 0 50 100
SCALE IN FEET
1" = 50'

W039 - ALPHARETTA WATER MAIN REPLACEMENT

KENNETH DRIVE AND BROOK DRIVE EROSION AND SEDIMENT CONTROL

DRAWN: MC	CHECKED: TM	DATE: OCTOBER 2007
DESIGNED: PJP	PROJ. NO.: W039	

C20

SHEET 20 OF 54

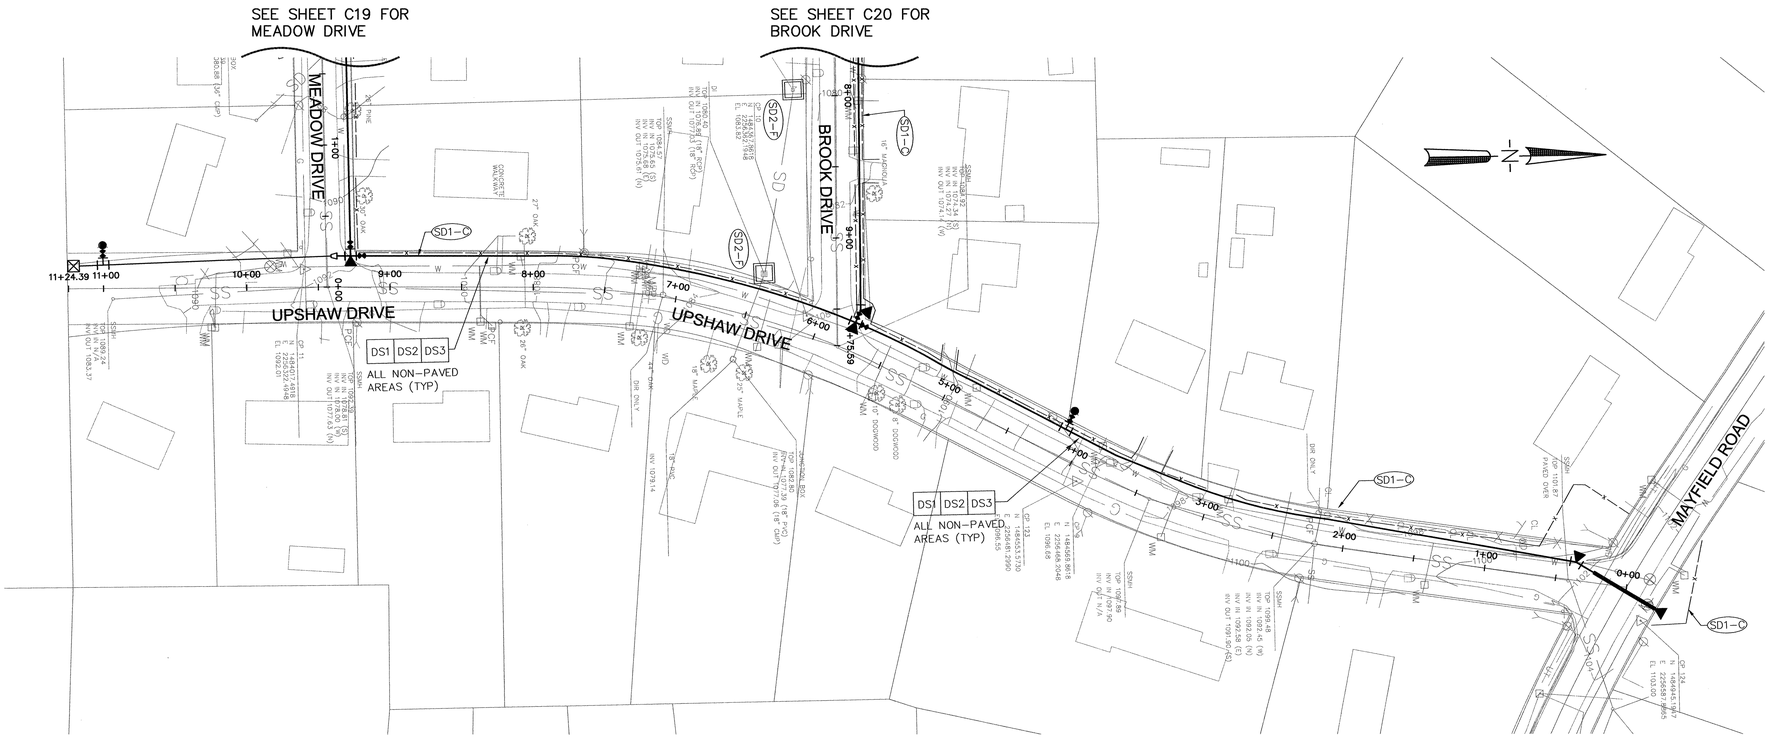

NUMBER	DATE	MADE BY	DESCRIPTIONS
0	09/28/07	CCS	INITIAL ISSUE

REVISIONS

FULTON CONSTRUCTION MANAGEMENT PARTNERS
141 PRYOR STREET, S.W.
SUITE 6001
ATLANTA, GEORGIA 30303
404.612.0880

FULTON COUNTY DEPARTMENT OF PUBLIC WORKS
141 PRYOR STREET, S.W. ~ SUITE 6001 ~ ATLANTA, GA 30303
404.730.7400

GEORGIA REGISTERED No. 024191 PROFESSIONAL ENGINEER PARESH J. PARIKH
OCTOBER 2007

50 0 50 100
SCALE IN FEET
1" = 50'

W039 - ALPHARETTA WATER MAIN REPLACEMENT

UPSHAW DRIVE
EROSION AND SEDIMENT CONTROL

C21

DRAWN: MC	CHECKED: TM	DATE: OCTOBER 2007	
DESIGNED: PJP	PROJ. NO.: W039		SHEET 21 OF 54

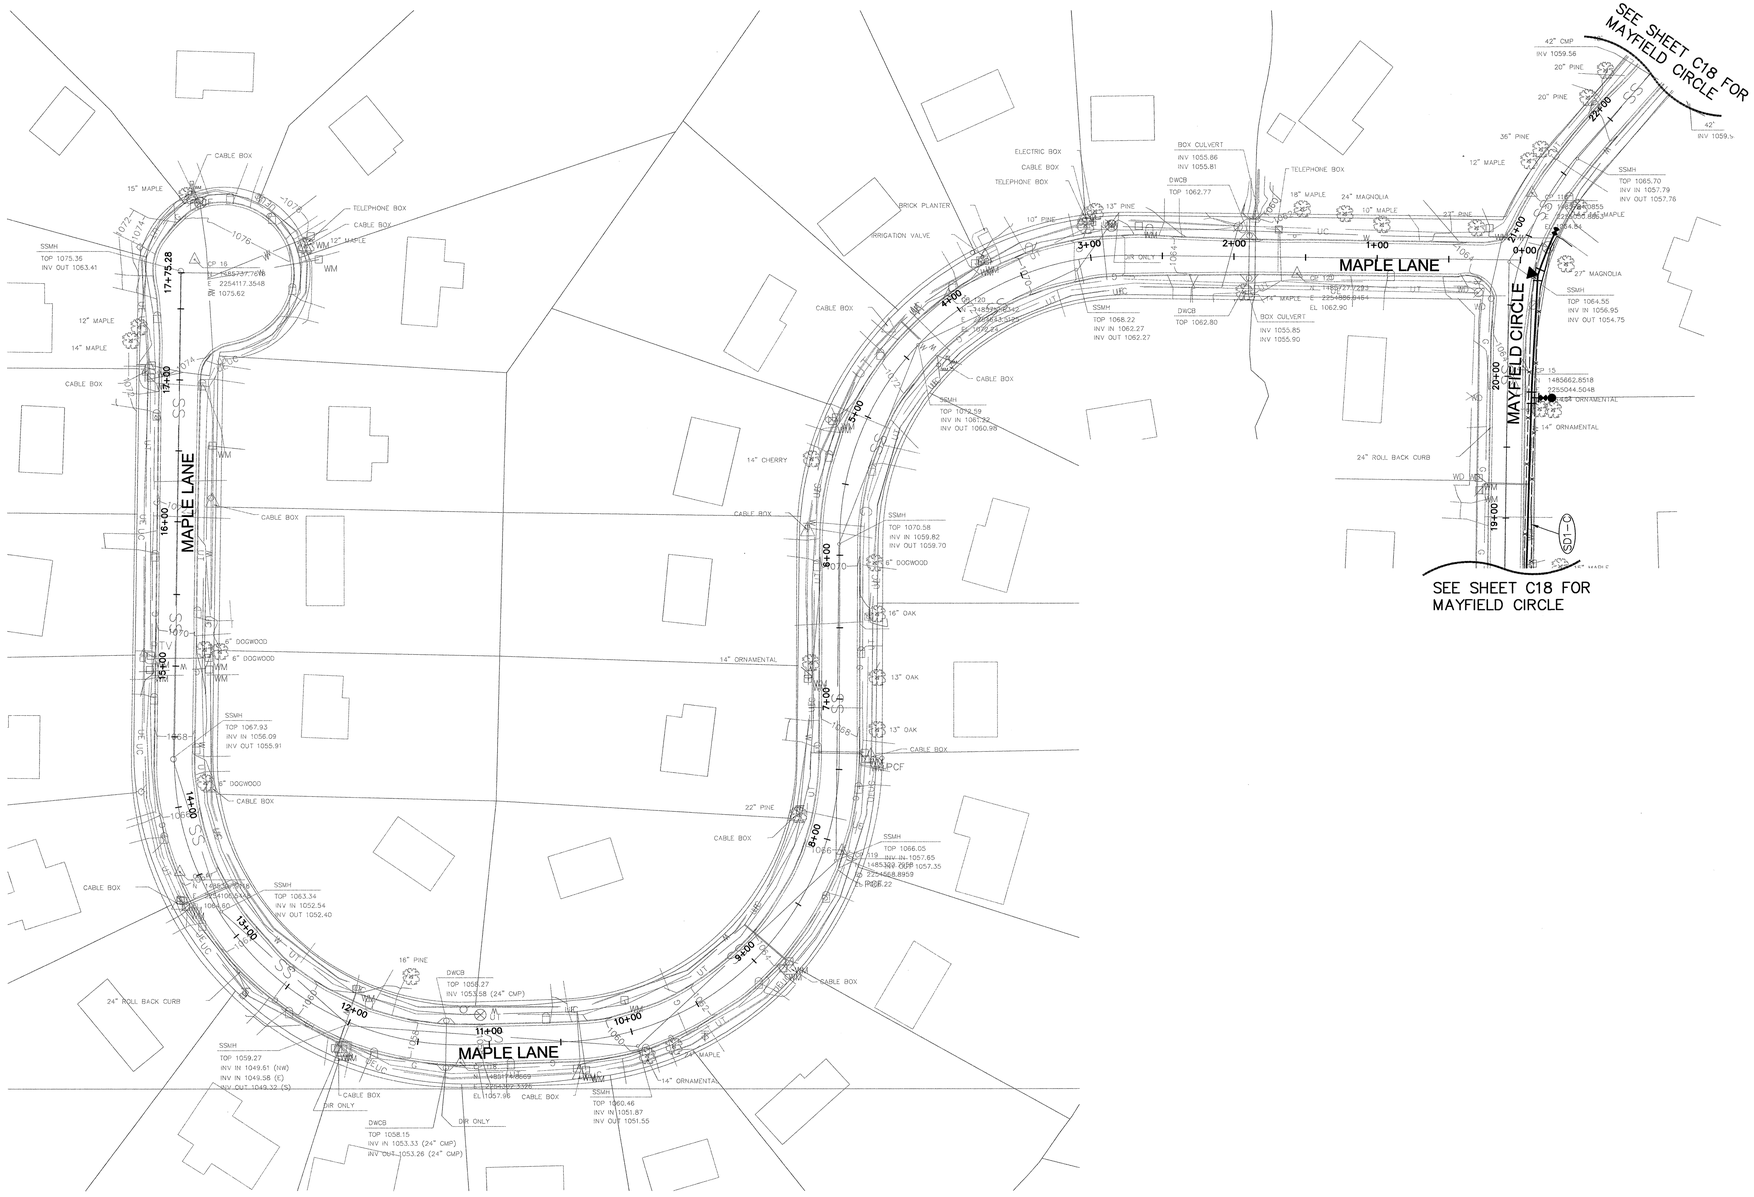

NUMBER	DATE	MADE BY	DESCRIPTIONS
0	09/28/07	CCS	INITIAL ISSUE
			REVISIONS

FULTON CONSTRUCTION MANAGEMENT PARTNERS
141 PRYOR STREET, S.W.
SUITE 6001
ATLANTA, GEORGIA 30303
404.612.0880

FULTON COUNTY DEPARTMENT OF PUBLIC WORKS
141 PRYOR STREET, S.W. ~ SUITE 6001 ~ ATLANTA, GA 30303
404.730.7400

GEORGIA REGISTERED No. 024191 PROFESSIONAL ENGINEER PAVESH J. PARIKH
OCTOBER 2007

50 0 50 100
SCALE IN FEET
1" = 50'

W039 - ALPHARETTA WATER MAIN REPLACEMENT

MAPLE LANE
EROSION AND SEDIMENT CONTROL

C22

DRAWN: MC	CHECKED: TM	DATE: OCTOBER 2007
DESIGNED: PJP	PROJ. NO.: W039	SHEET 22 OF 54

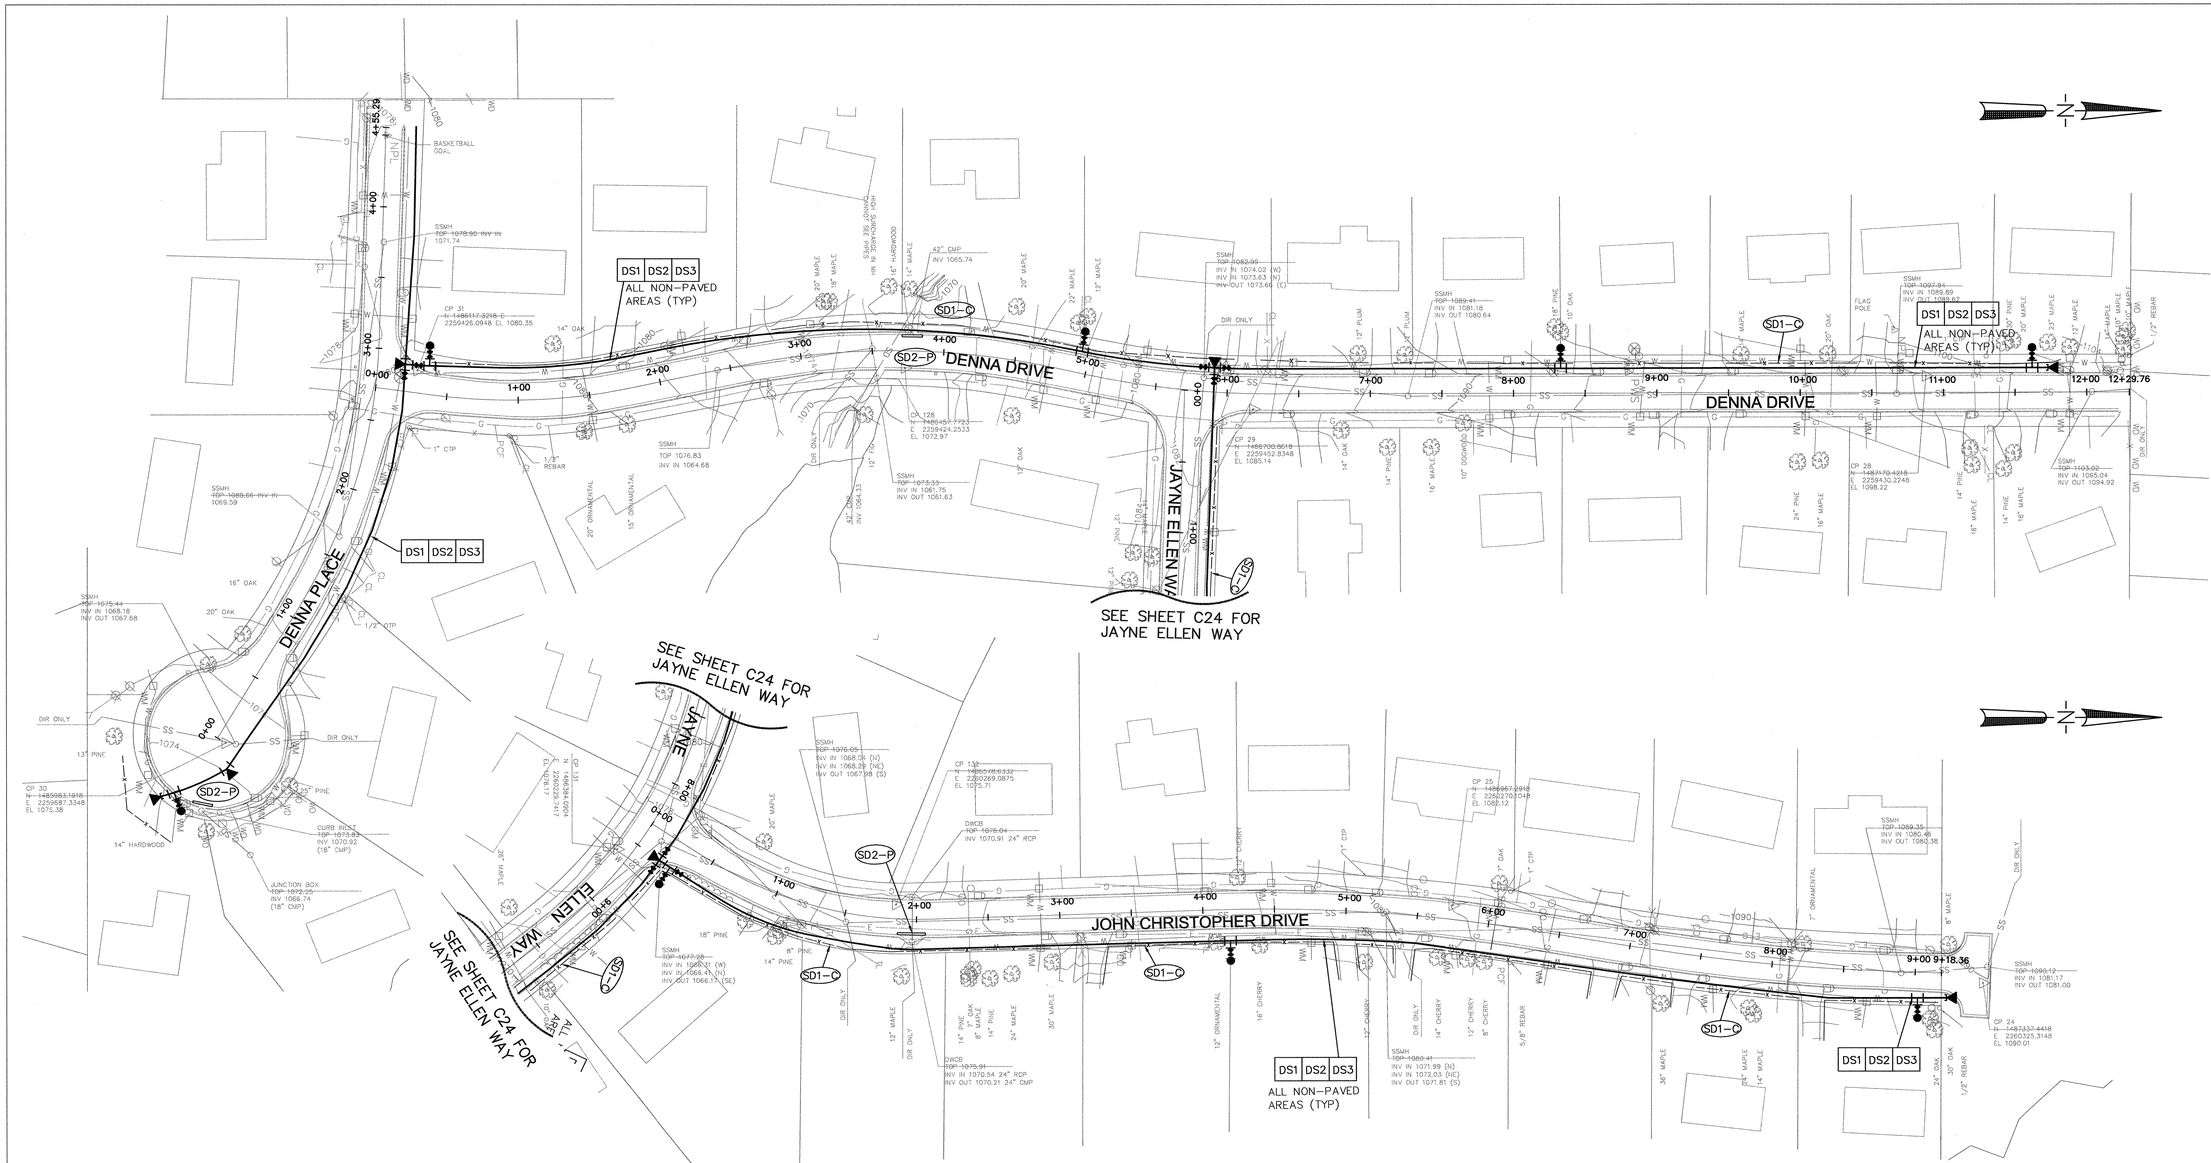

NUMBER	DATE	MADE BY	DESCRIPTIONS
0	09/28/07	CCS	INITIAL ISSUE

REVISIONS

FULTON CONSTRUCTION MANAGEMENT PARTNERS

FULTON CONSTRUCTION MANAGEMENT PARTNERS
141 PRYOR STREET, S.W.
SUITE 6001
ATLANTA, GEORGIA 30303
404.612.0880

FULTON COUNTY DEPARTMENT OF PUBLIC WORKS
141 PRYOR STREET, S.W. ~ SUITE 6001 ~ ATLANTA, GA 30303
404.730.7400

GEORGIA REGISTERED No. 024191 PROFESSIONAL ENGINEER PARESH J. PARIKH
OCTOBER 2007

W039 - ALPHARETTA WATER MAIN REPLACEMENT

DENNA DRIVE, DENNA PLACE AND JOHN CHRISTOPHER DRIVE EROSION AND SEDIMENT CONTROL

DRAWN: MJW	CHECKED: TM	DATE: OCTOBER 2007
DESIGNED: PJP	PROJ. NO.: W039	

C23

SHEET 23 OF 54

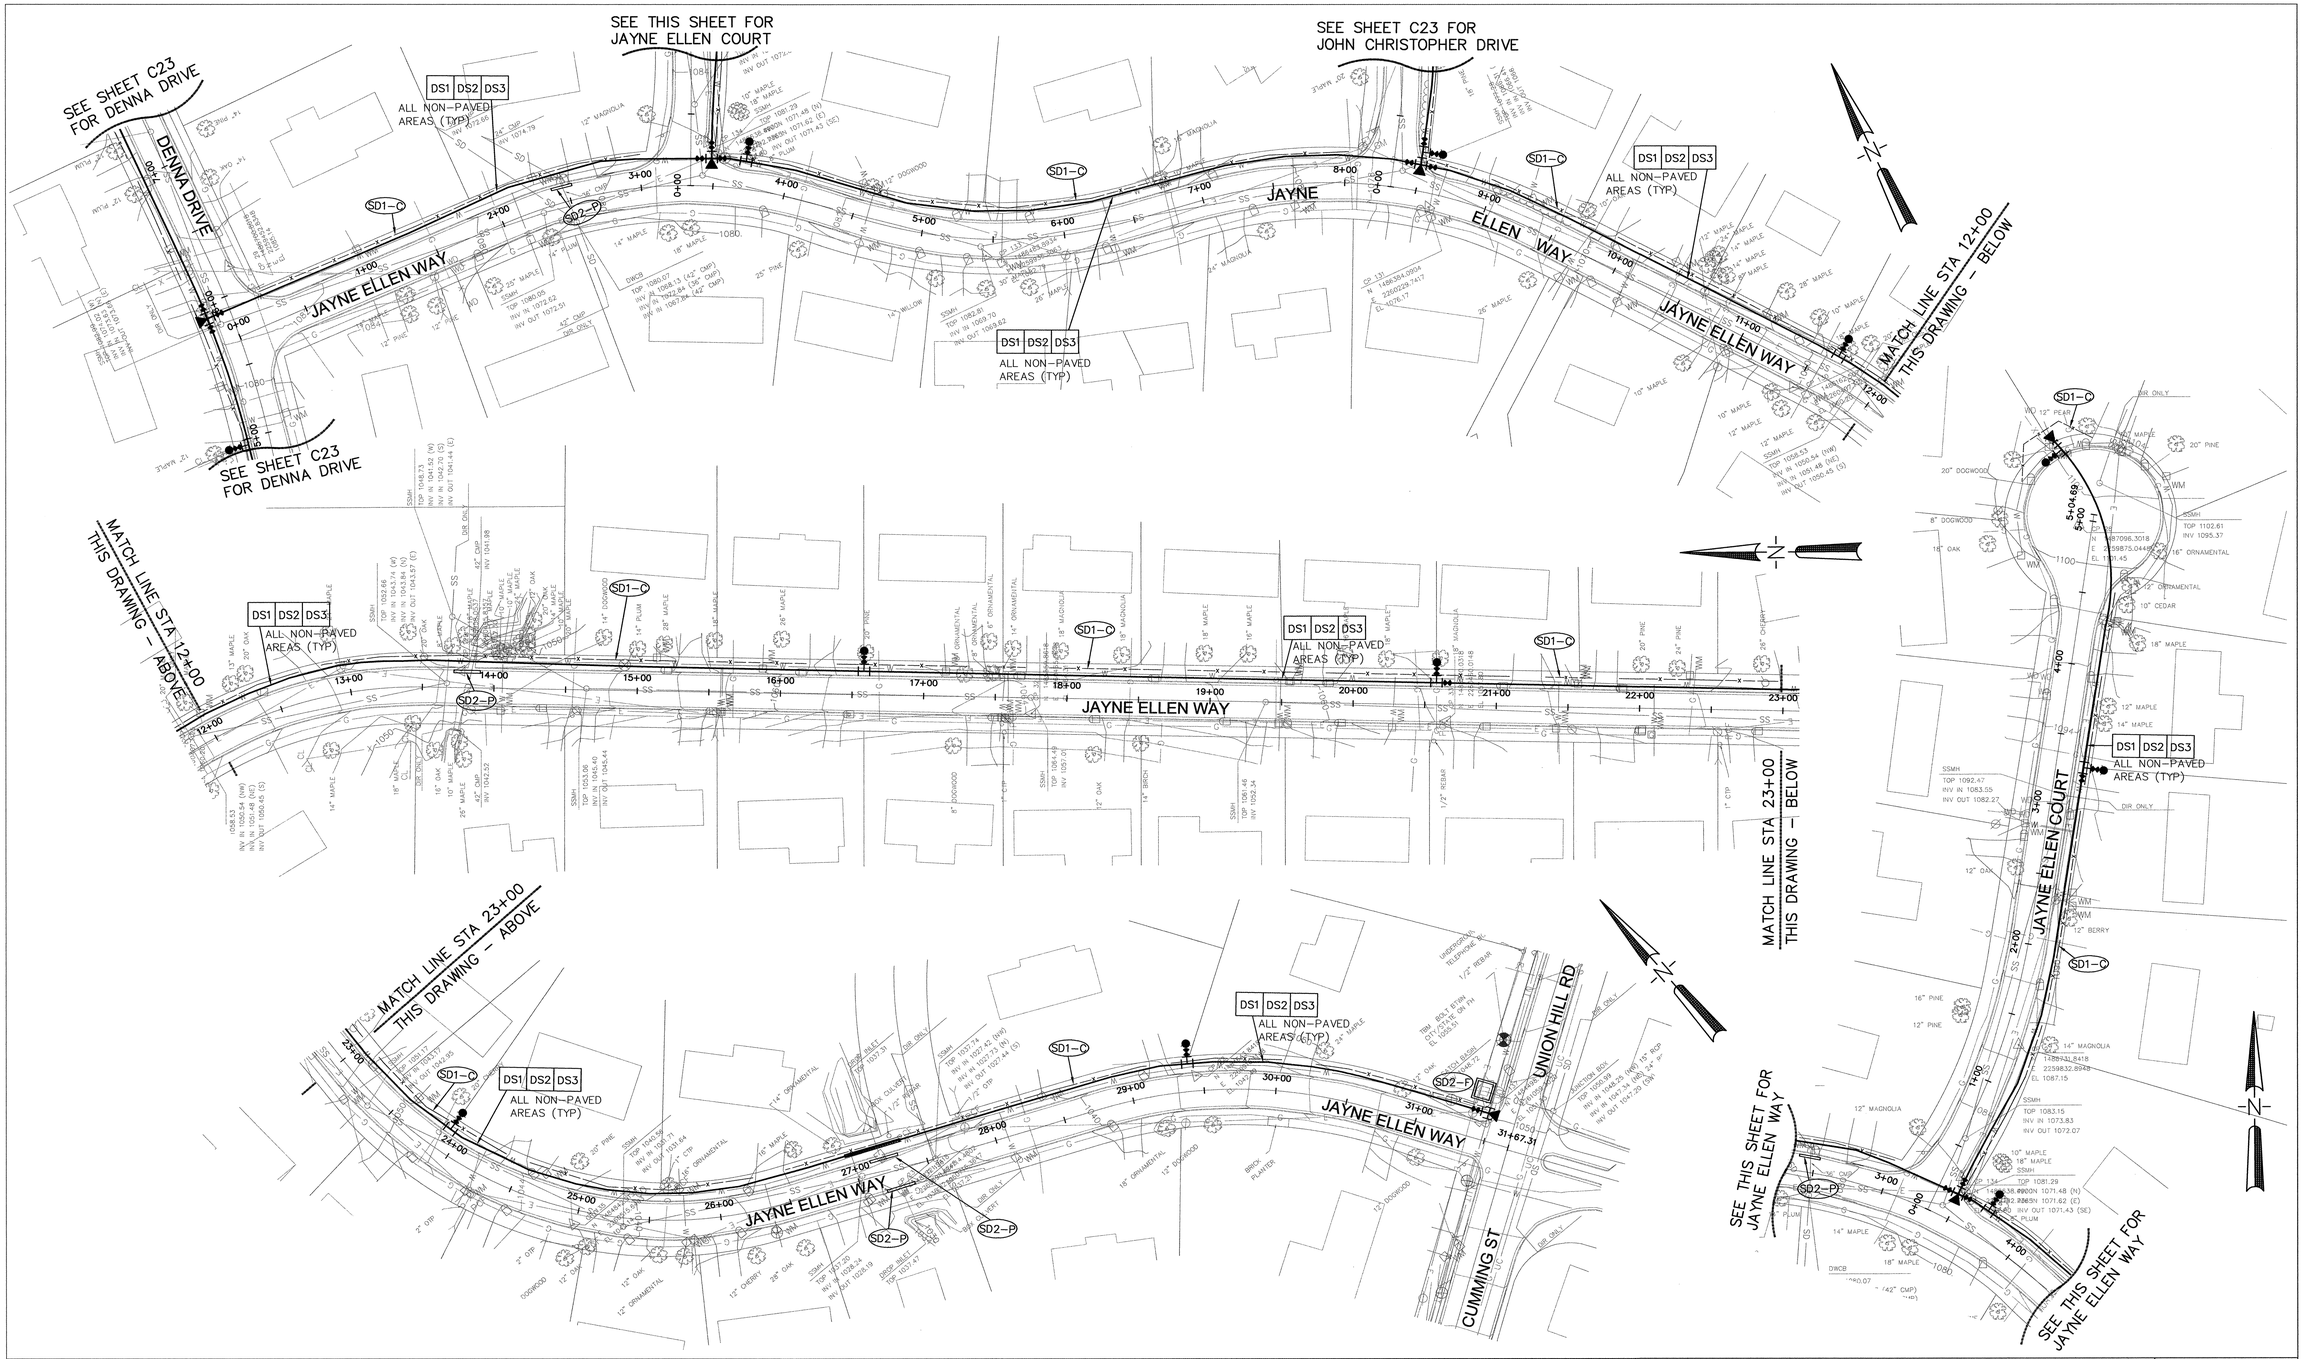

NUMBER	DATE	MADE BY	DESCRIPTIONS
0	09/28/07	CCS	INITIAL ISSUE

REVISIONS

FULTON CONSTRUCTION MANAGEMENT PARTNERS
141 PRYOR STREET, S.W.
SUITE 6001
ATLANTA, GEORGIA 30303
404.612.0880

FULTON COUNTY DEPARTMENT OF PUBLIC WORKS
141 PRYOR STREET, S.W. ~ SUITE 6001 ~ ATLANTA, GA 30303
404.730.7400

GEORGIA REGISTERED PROFESSIONAL ENGINEER No. 024191 HARSH J. PARIKH
OCTOBER 2007

50 0 50 100
SCALE IN FEET
1" = 50'

W039 - ALPHARETTA WATER MAIN REPLACEMENT

JAYNE ELLEN WAY AND JAYNE ELLEN COURT EROSION AND SEDIMENT CONTROL

DRAWN: MJW	CHECKED: TM	DATE: OCTOBER 2007
DESIGNED: PJP	PROJ. NO.: W039	

C24

SHEET 24 OF 54