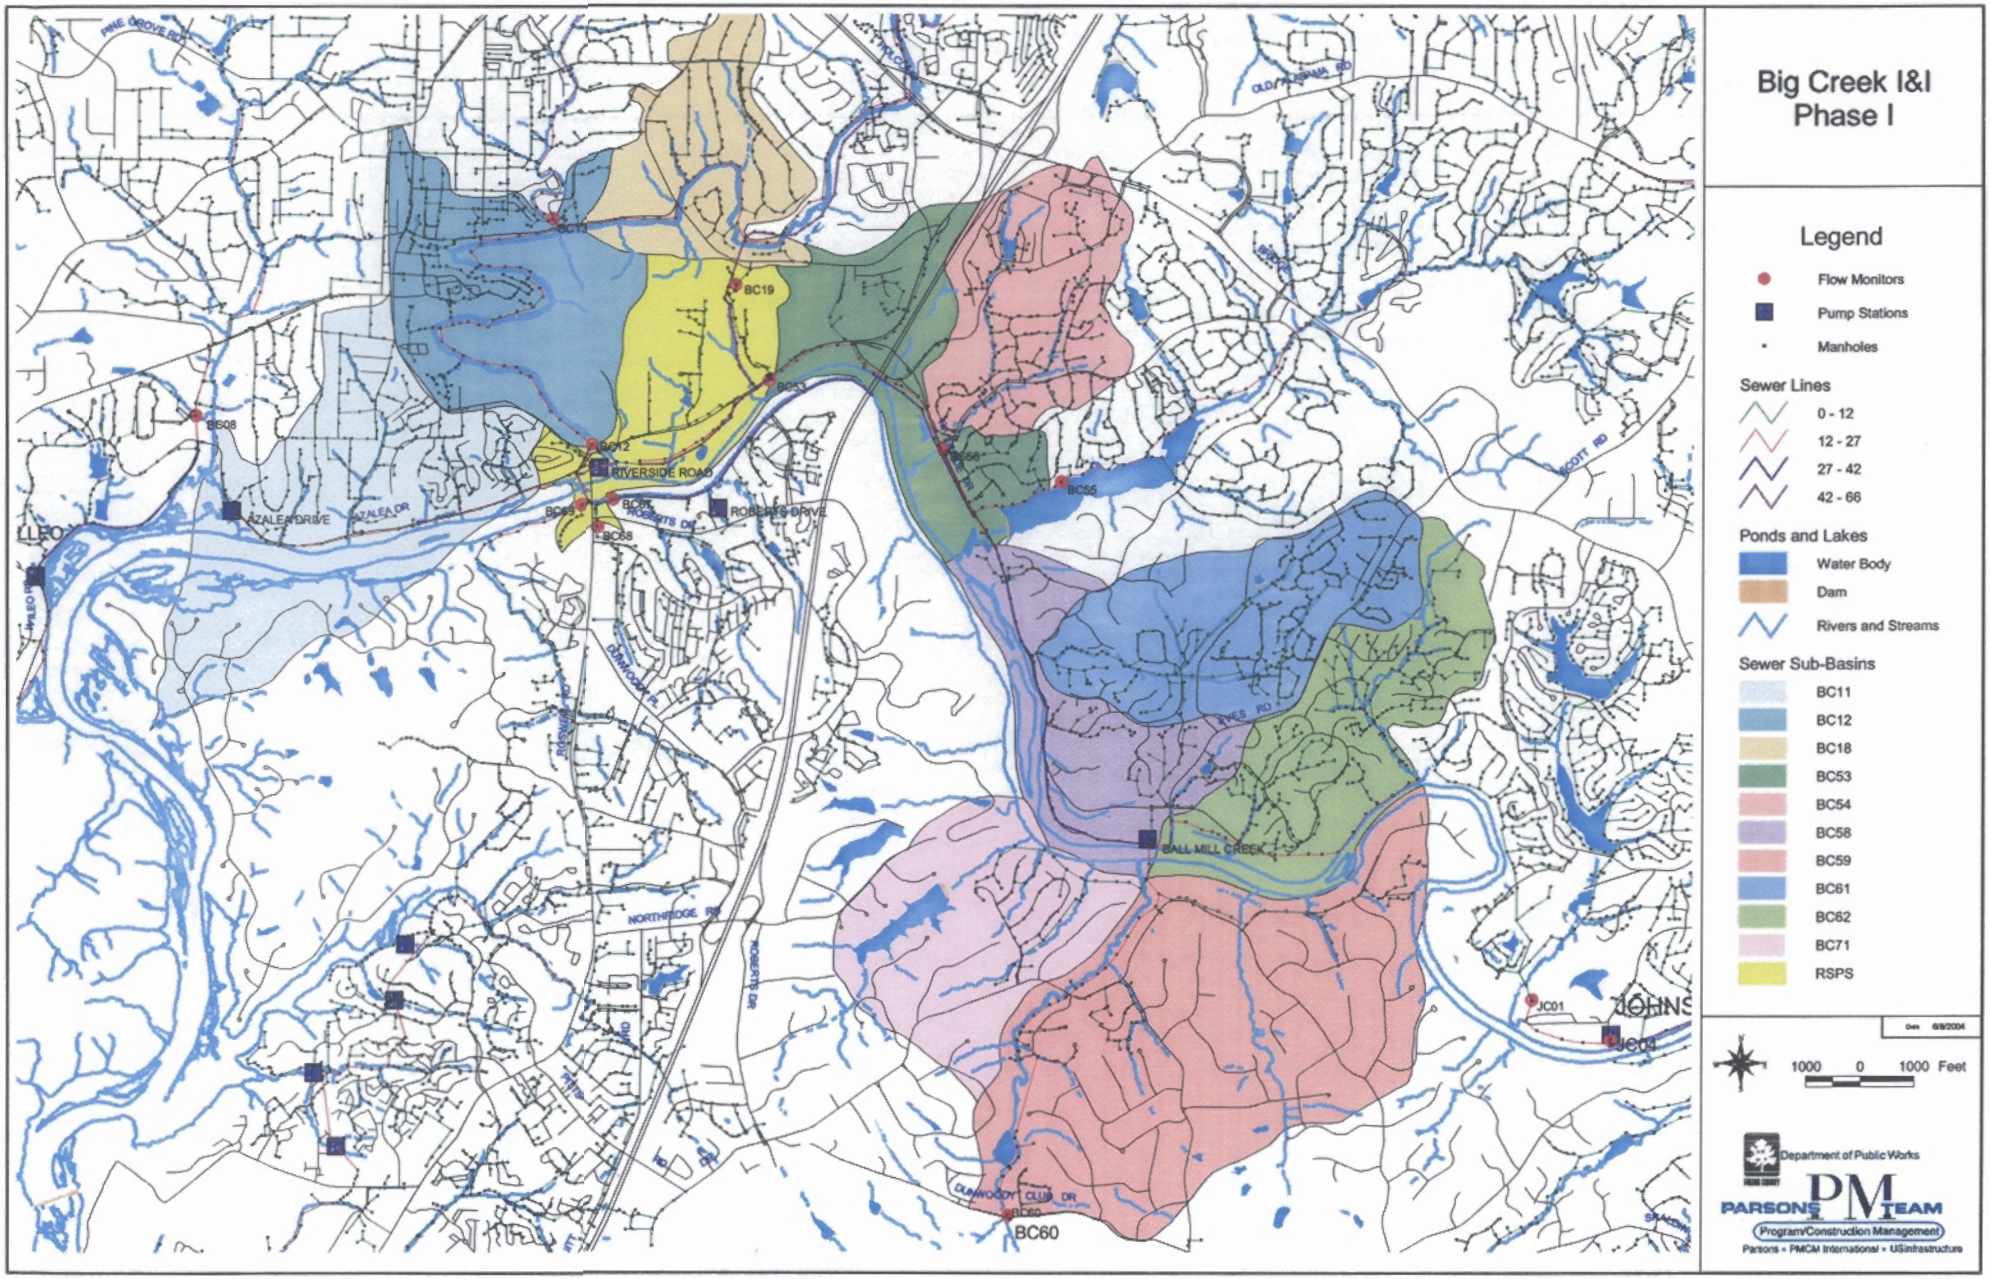
Big Creek I&I
Phase I
Legend
Flow Monitors
Pump Stations
Manholes
Sewer Lines
0 - 12
12 - 27
27 - 42
42 - 66
Ponds and Lakes
Water Body
Dam
Rivers and Streams
Sewer Sub-Basins
BC11
BC12
BC18
BC53
BC54
BC58
BC59
BC61
BC62
BC71
RSPS
1000 0 1000 Feet
Department of Public Works
PARSONS PM TEAM
Program/Construction Management
Parsons + PMCM International + USInfrastructure
BC13
BC19
BC33
BC12
BC08
BC55
BC56
BC63
BC67
BC68
BC60
JC01
JC04
RIVERSIDE ROAD
AZALEA DRIVE
ROBERTS DRIVE
BALL MILL CREEK
NORTHRIDGE RD
OLDWOODY CLUB DR
SCOTT RD
LYLES RD