Attachment “B” (Revised Drawings)

TOILET ACCESSORIES		
MARK	DESCRIPTION	MOUNTING HEIGHT
TA-1	SOAP DISPENSER	
TA-2	TOILET PAPER HOLDER	
TA-3	36" GRAB BAR	
TA-4	42" GRAB BAR	
TA-5	SANITARY NAPKIN DISPOSAL	
TA-6	MIRROR	
TA-7	PAPER TOWEL DISPENSER	
TA-8	COAT HOOK	

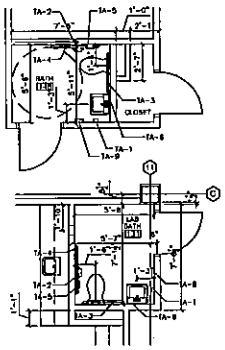

1 A-1.3 LAB BATH PLAN
SCALE: 1/4"=1'-0"

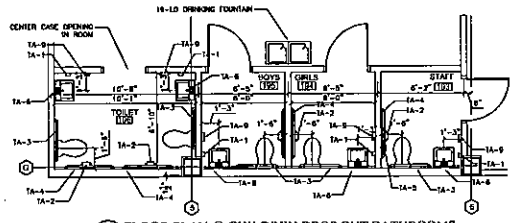

2 A-1.3 FLOOR PLAN @ CHILDREN DROP OUT BATHROOMS
SCALE: 1/4"=1'-0"

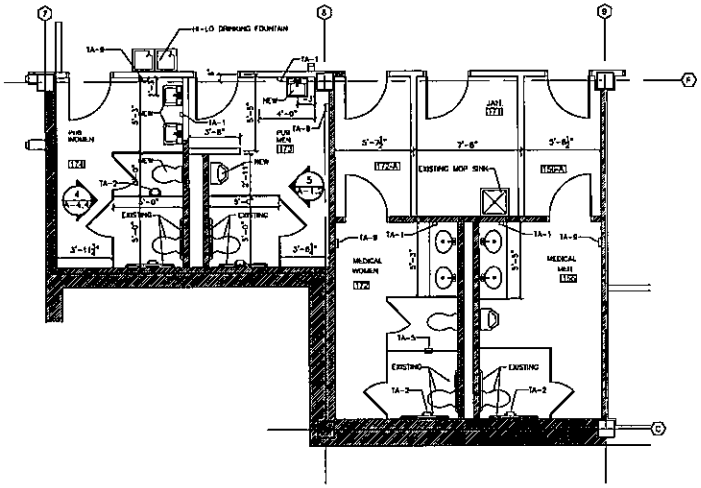

3 A-1.3 FLOOR PLAN @ MEDICAL AREA BATHROOMS
SCALE: 1/4"=1'-0"

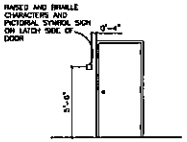

11 A-1.5 TYPICAL HANDICAP SIGN RELATIONSHIP W/ DOOR
SCALE: 1/4"=1'-0"

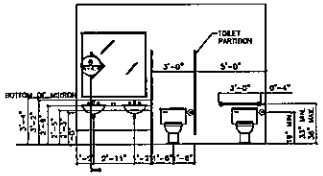

4 A-1.3 TOILET ELEVATION
SCALE: 1/4"=1'-0"

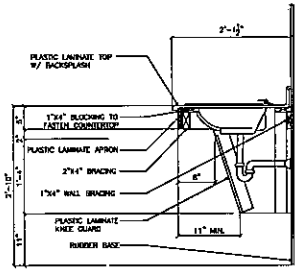

6 A-1.3 H.C. LAVATORY COUNTER
SCALE: 1/4"=1'-0"

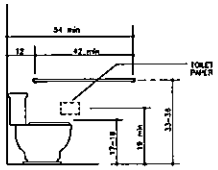

7 A-1.3 H.C. WATER CLOSET
SCALE: 1/2"=1'-0"

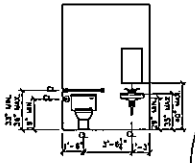

9 A-1.3 TOILET ELEVATION
SCALE: 1/4"=1'-0"

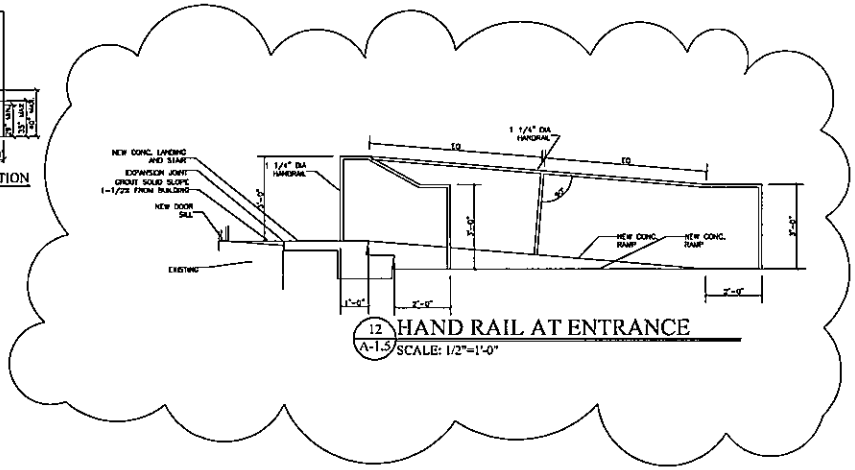

12 A-1.5 HAND RAIL AT ENTRANCE
SCALE: 1/2"=1'-0"

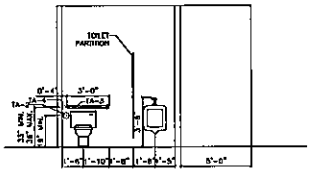

5 A-1.3 TOILET ELEVATION
SCALE: 1/4"=1'-0"

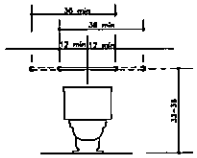

8 A-1.3 H.C. WATER CLOSET
SCALE: 1/2"=1'-0"

ala
studio ala
architects
landscape architects
master planning

221 PEACHTREE ROAD,
ste 6-328,
ATLANTA, GA 30309
Phone: 404-477-2024
Fax: 404-477-2039

SUBMITTED: GEORGE BORNHEIM, RA PROJECT MANAGER DATE: 08/30/2009
APPROVED: FULTON COUNTY DATE:

LINE IS 2 INCHES AT FULL SIZE (IF NOT 2" - SCALE ACCORDINGLY)

DESIGNED: GCH
DRAWN: JF
CHECKED: NK
CHECKED: XXX
APPROVED:
DATE 9/28/09

EXTERNAL REFERENCE FILES

REVISIONS					
7CHF	REV.	DESCRIPTION	BY	DATE	APP.

FULTON COUNTY

North Fulton Service Center Renovation
7741 Roswell Road
Roswell, GA 30350

Bathroom Details

10/29/2009

FILENAME
FC PROJECT NUMBER FEP200902003
DRAWING NUMBER
A-4.4
SHEET NUMBER OF

PDF Created with deskPDF PDF Writer - Trial :: http://www.docudesk.com

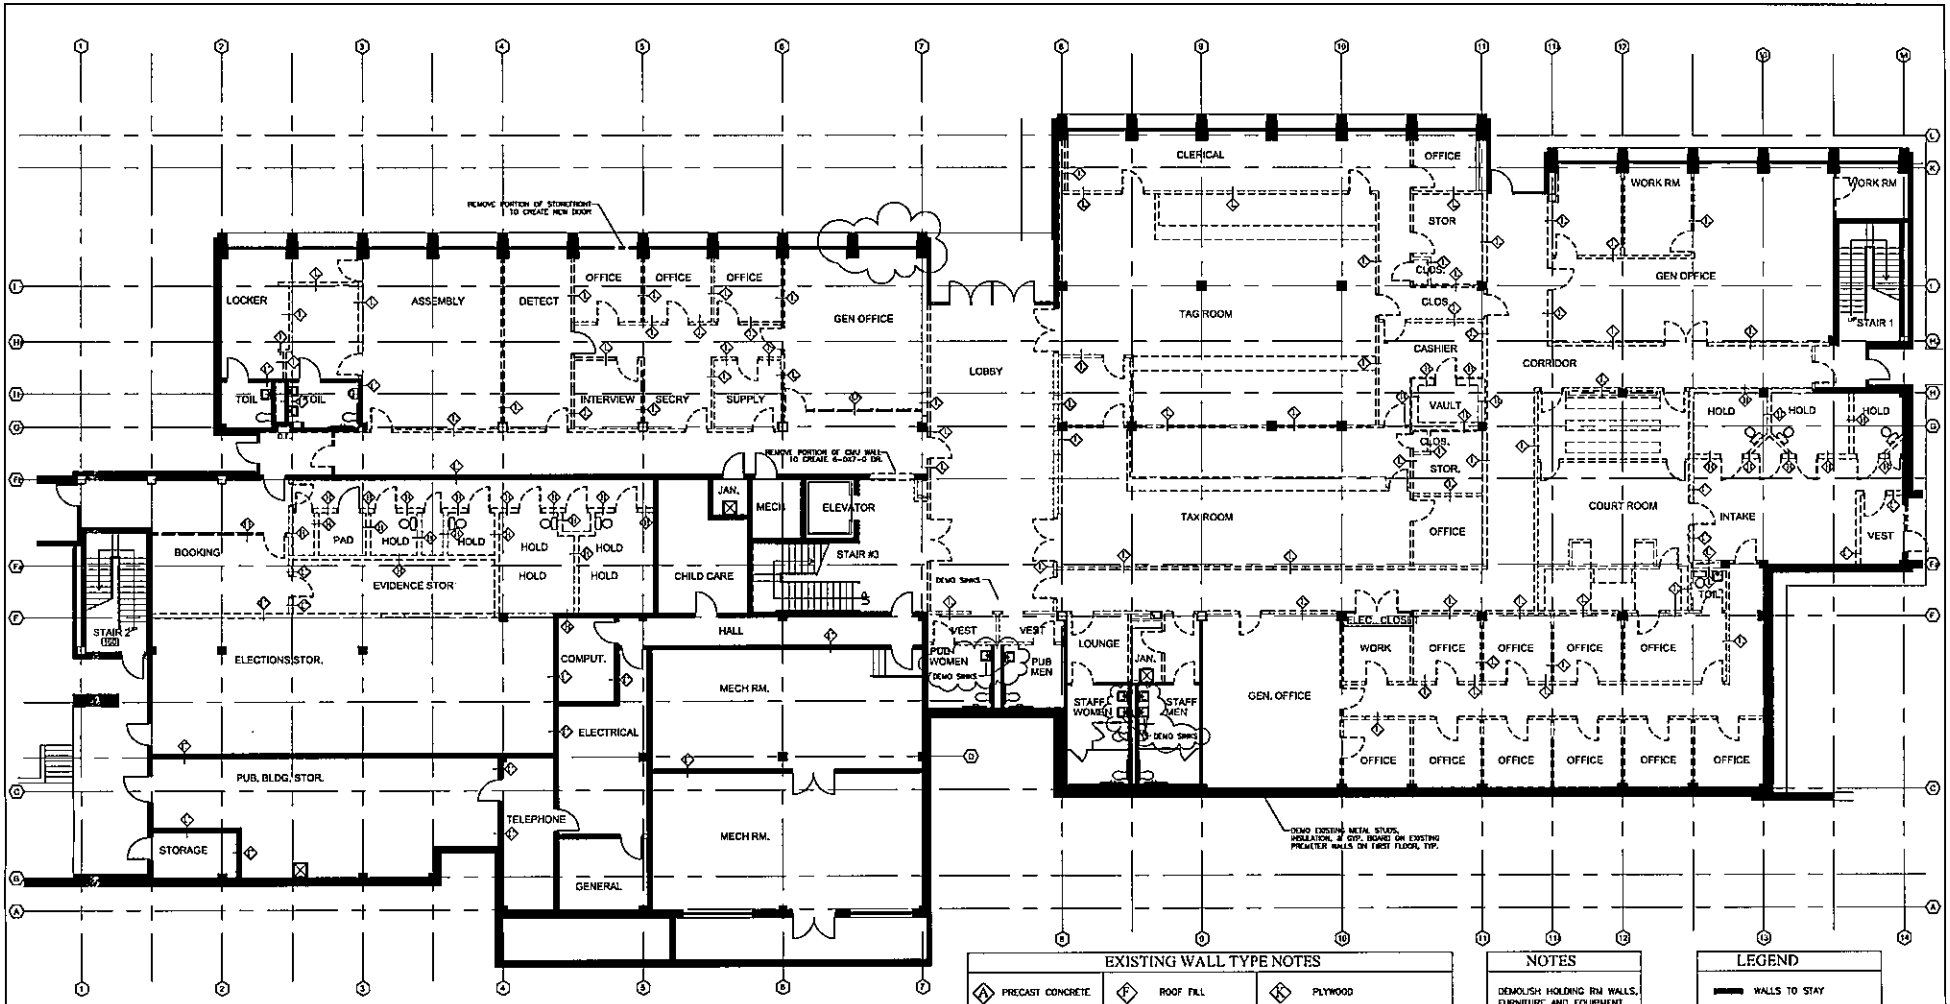

FIRST FLOOR DEMOLITION PLAN

1 / A-1.3 SCALE: 1/8"=1'-0"

EXISTING WALL TYPE NOTES

A PRECAST CONCRETE	F ROOF FILL	K PLYWOOD
B CONCRETE	G INSULATION	L PARTITION – GYPSUM BOARD ON METAL TRACK & STUDS
C CONCRETE BLOCK	H METALS IN SECTION	M CEMENT FIBER ROOF DECK
D EARTH	P METAL THRESHOLDS	N ACOUSTICAL TILE CEILING
E GRAVEL	J FINISH WOOD	U STOREFRONT

NOTES

DEMOLISH HOLDING RM WALLS, FURNITURE AND EQUIPMENT. SAVE DOORS AND HARDWARE.

LEGEND

WALLS TO STAY

=== WALL TO BE DEMOLISHED

DOORS TO BE DEMOLISHED

studio ala
architects
landscape architects
master planning

221 PEACHTREE ROAD, Ste ch-320, ATLANTA, GA 30309
Phone: 404-477-2024
Fax: 404-477-2039

SUBMITTED: DATE:
APPROVED: DATE:

LINE IS 2 INCHES AT FULL SIZE (IF NOT 2" - SCALE ACCORDINGLY)

DESIGNED: GCH
DRAWN: JF
CHECKED: NK
CHECKED: xxx
APPROVED:
DATE: 9/28/09

EXTERNAL REFERENCE FILES

REVISIONS

ZONE	REV.	DESCRIPTION	BY	DATE	APP.

FULTON COUNTY

North Fulton Service Center Renovation
7741 Roswell Road
Roswell, GA 30350

First Floor Demolition Plan

10/28/2009

FILENAME
FC PROJECT NUMBER FEP2009002003
DRAWING NUMBER A-1.3
SHEET NUMBER OF

PDF Created with deskPDF PDF Writer - Trial :: http://www.docudesk.com

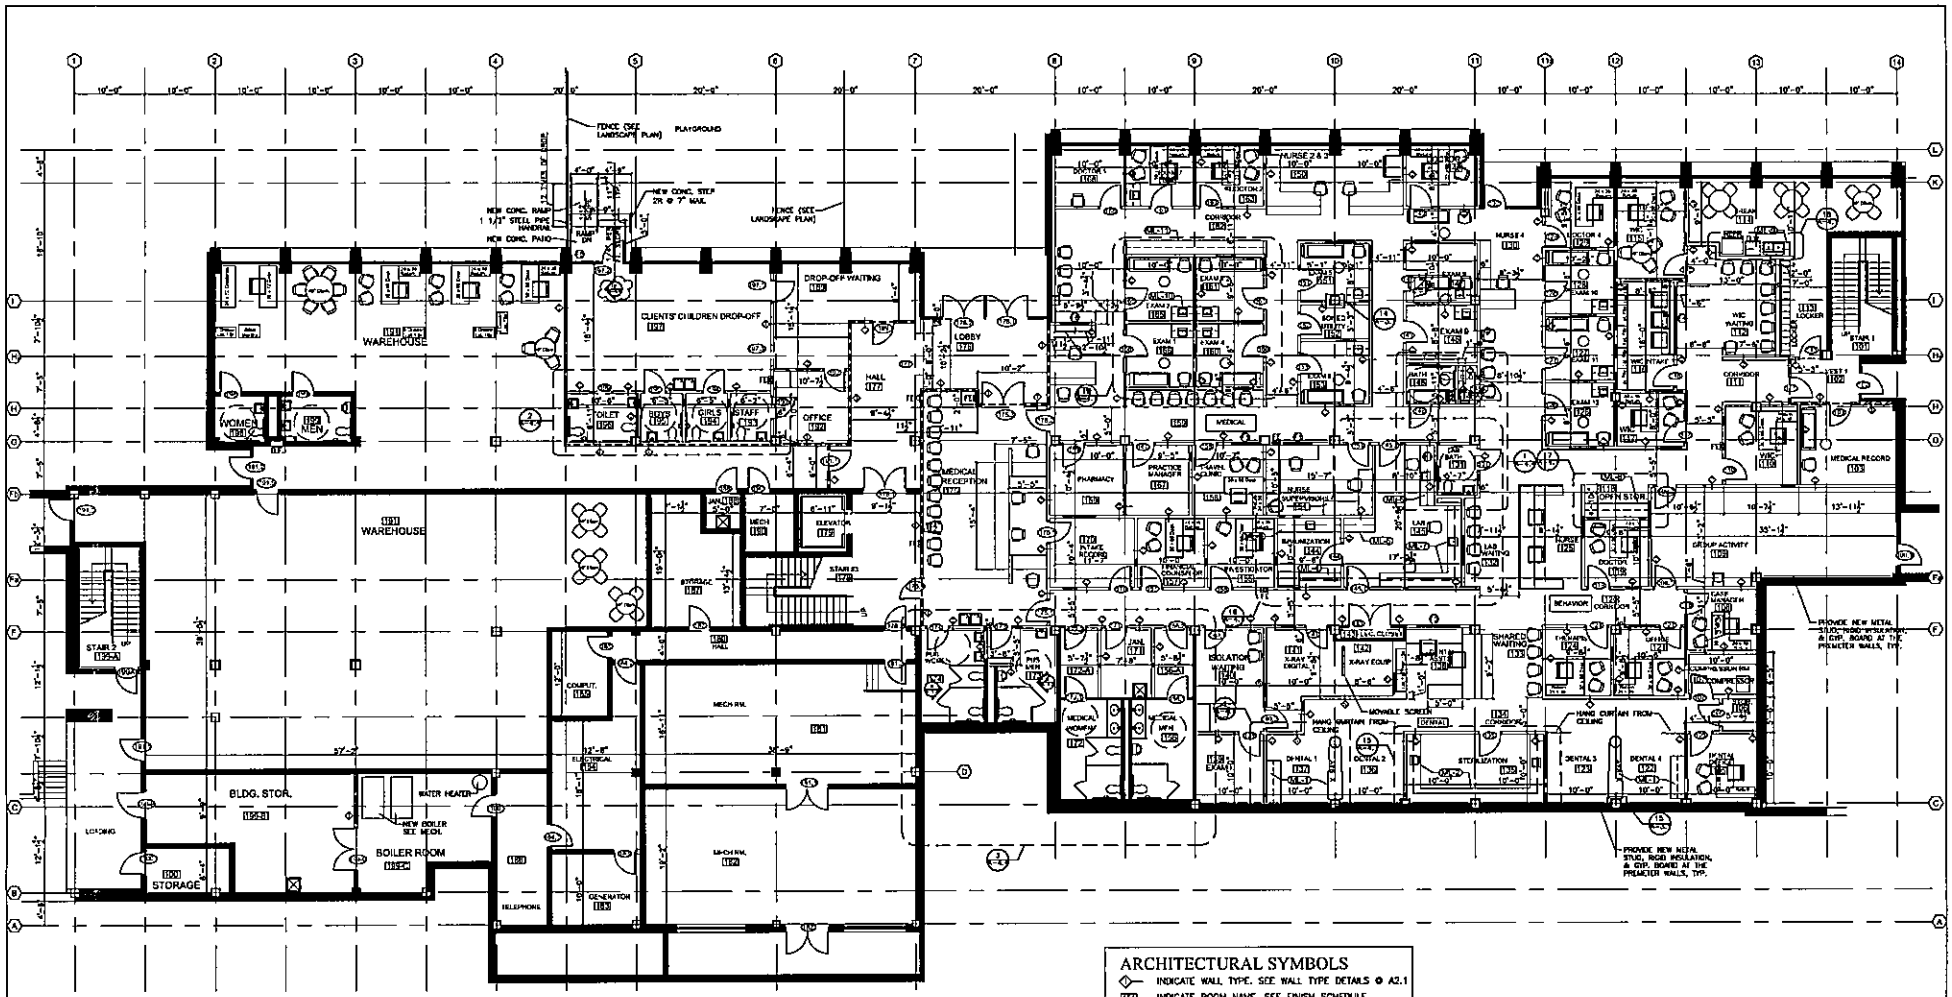

PROPOSED FIRST FLOOR PLAN

A-1.5 SCALE: 1/8"=1'-0"

ARCHITECTURAL SYMBOLS

- INDICATE WALL TYPE. SEE WALL TYPE DETAILS @ A2.1
- INDICATE ROOM NAME. SEE FINISH SCHEDULE
- INDICATE DOOR NAME. SEE DOOR SCHEDULE
- INDICATE WINDOW NAME. SEE WINDOW DETAIL
- INDICATE MILL WORK TYPE. SEE A4.1 FOR DETAIL
- INDICATE EXISTING WALL TO REMAIN
- INDICATE NEW PARTITION. SEE WALL TYPE DETAILS
- INDICATE NEW 1 HOUR FIRE WALL
- INDICATE SEMIRECESSED FIRE EXTINGUISHER CABINET W/ 2A10BC FIRE EXTINGUISHER

studio ala
architects
landscape architects
master planning

221 PEACHTREE ROAD, NE
SUITE 328,
ATLANTA, GA 30309
Phone: 404-477-0024
Fax: 404-477-2039

SUBMITTED: GC DAVID HOBBINS, RA PROJECT MANAGER DATE: 08/20/2009

APPROVED: FULTON COUNTY DATE:

LINE IS 2 INCHES AT FULL SIZE (IF NOT 2" - SCALE ACCORDINGLY)

DESIGNED: GCH
DRAWN: JF
CHECKED: NK
CHECKED:
APPROVED:
DATE 9/28/09

EXTERNAL REFERENCE FILES

REVISIONS

ZONE	REV.	DESCRIPTION	BY	DATE	APP.

FULTON COUNTY

North Fulton Service Center Renovation
7741 Roswell Road
Roswell, GA 30350

First Floor Plan

10/28/2009

FILENAME

FC PROJECT NUMBER FEP20092003

DRAWING NUMBER A-1.5

SHEET NUMBER OF

PDF Created with deskPDF PDF Writer - Trial :: http://www.docudesk.com

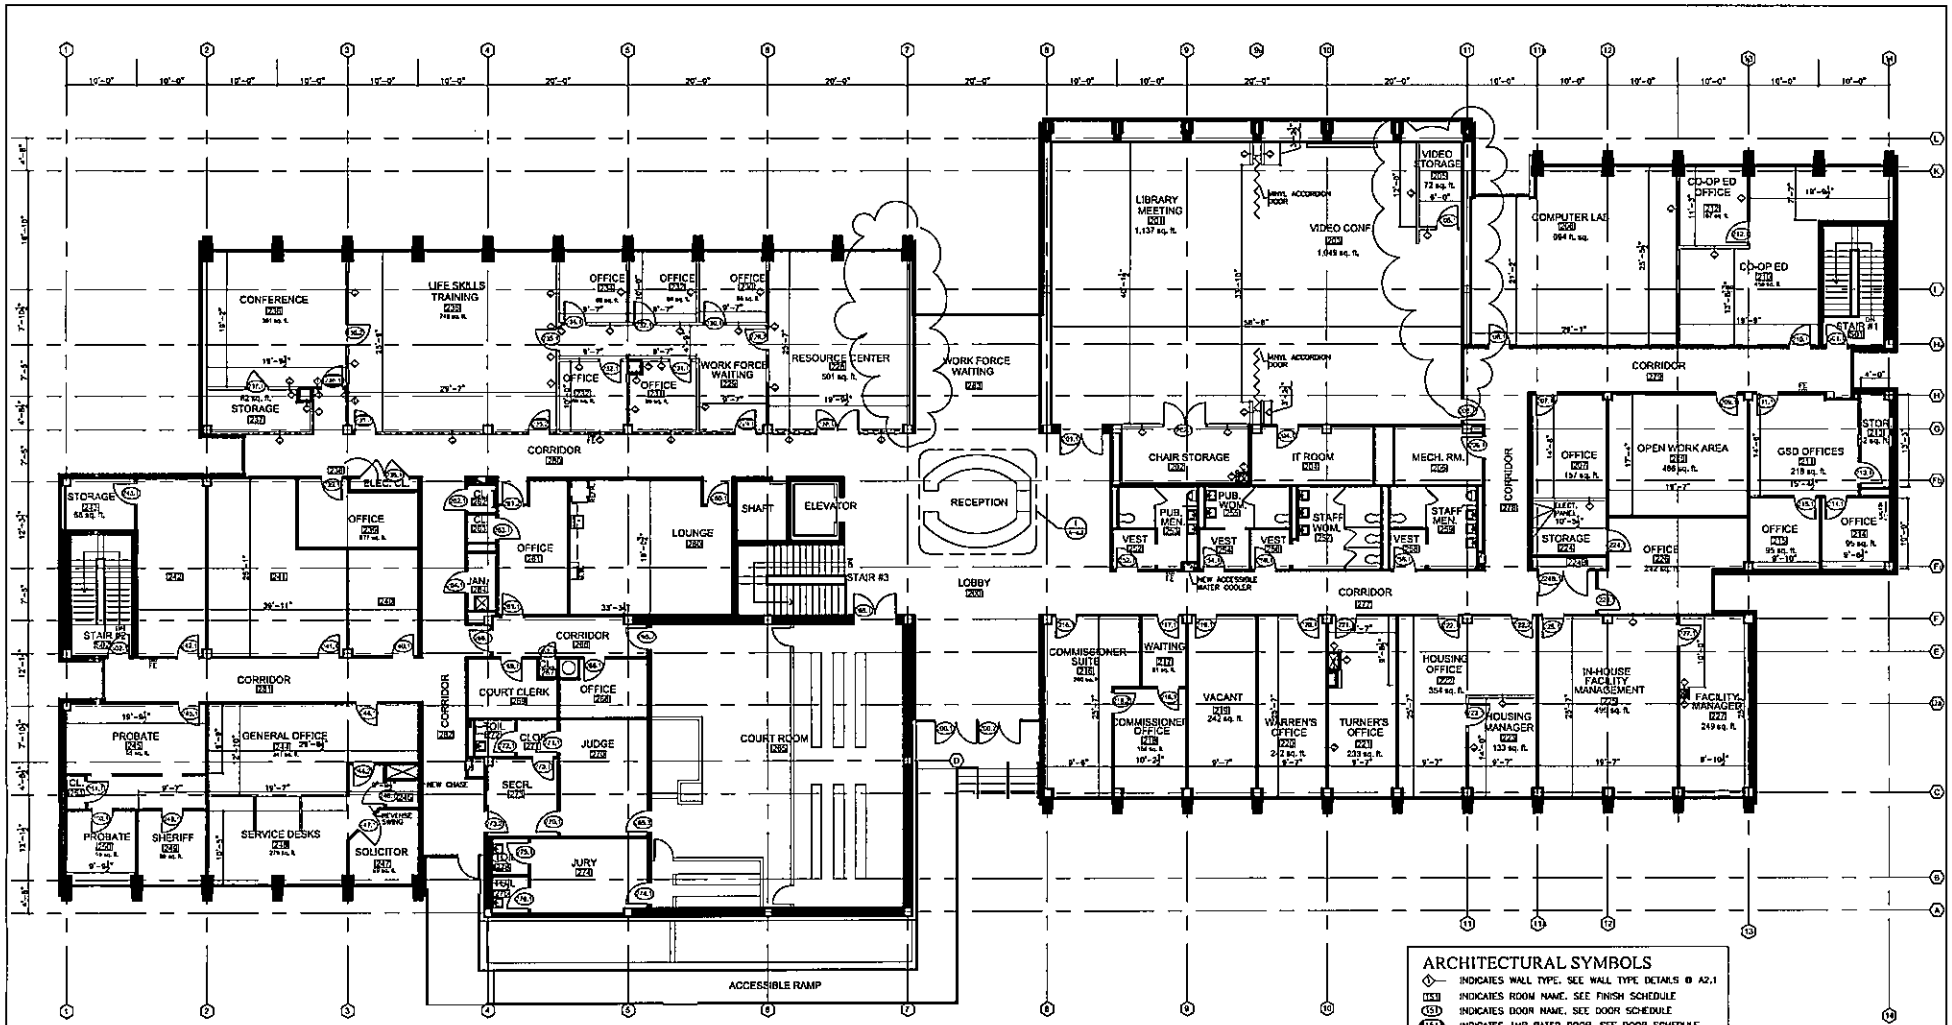

1 A-1.6 PROPOSED SECOND FLOOR PLAN
SCALE: 1/8"=1'-0"

GCH
GCH
NK
XXX
9/28.09

FULTON COUNTY

North Fulton Service Center Renovation
7741 Roswell Road
Roswell, GA 30350

PROPOSED SECOND FLOOR PLAN

FEP200902603

A-1.6

PDF Created with deskPDF PDF Writer - Trial :: http://www.docudesk.com

DOOR SCHEDULE

NO.	TYPE	FRAME TYPE	GLASS TYPE	PANEL	HEAD	JAMB	SILL	LABLE	HARDWARE	NOTE
100			–	–	–	–	–	–		EXISTING
102	–	–	–	–	–	–	–	–		EXISTING
103	D1	HM		WD	2 @ A3.1	3 @ A3.1		45 MINUTE		
105	D1	HM		WD	2 @ A3.1	3 @ A3.1				
106	D1	HM		WD	2 @ A3.1	3 @ A3.1				
107	D1	HM		WD	2 @ A3.1	3 @ A3.1				
108	D1	HM		WD	2 @ A3.1	3 @ A3.1				
109.1	D1	HM		WD	2 @ A3.1	3 @ A3.1				
109.2	D1	HM		WD	2 @ A3.1	3 @ A3.1				
109.3	–	–	–	–	–	–	–	–		EXISTING
110	D1	HM		WD	2 @ A3.1	3 @ A3.1				
111	D1	HM		WD	2 @ A3.1	3 @ A3.1				
113	D1	HM		WD	2 @ A3.1	3 @ A3.1		45 MINUTE		
115	D1	HM		WD	2 @ A3.1	3 @ A3.1				
116	D1	HM		WD	2 @ A3.1	3 @ A3.1				
117	D1	HM		WD	2 @ A3.1	3 @ A3.1				
119	D1	HM		WD	2 @ A3.1	3 @ A3.1				
121	D1	HM		WD	2 @ A3.1	3 @ A3.1				
124	D1	HM		WD	2 @ A3.1	3 @ A3.1				
126	D1	HM		WD	2 @ A3.1	3 @ A3.1				
127	D1	HM		WD	2 @ A3.1	3 @ A3.1				
128	D1	HM		WD	2 @ A3.1	3 @ A3.1				
129	D1	HM		WD	2 @ A3.1	3 @ A3.1				
130	–	–	–	–	–	–	–	–		EXISTING
131	D1	HM		WD	2 @ A3.1	3 @ A3.1				
138	D1	HM		WD	2 @ A3.1	3 @ A3.1				
139	D1	HM		WD	2 @ A3.1	3 @ A3.1				
140.1	D1	HM		WD	2 @ A3.1	3 @ A3.1				
140.2	D1	HM		WD	2 @ A3.1	3 @ A3.1				
141	D1	HM		WD	2 @ A3.1	3 @ A3.1				
143	D2	HM		WD	2 @ A3.1	3 @ A3.1				
144	D1	HM		WD	2 @ A3.1	3 @ A3.1				
145.1	D1	HM		WD	2 @ A3.1	3 @ A3.1				
145.2	D1	HM		WD	2 @ A3.1	3 @ A3.1				
146	D1	HM		WD	2 @ A3.1	3 @ A3.1				
147	D1	HM		WD	2 @ A3.1	3 @ A3.1				
148	D1	HM		WD	2 @ A3.1	3 @ A3.1				
148-A	D1	HM		WD	2 @ A3.1	3 @ A3.1				
149	D1	HM		WD	2 @ A3.1	3 @ A3.1				
151	D1	HM		WD	2 @ A3.1	3 @ A3.1				
152	D1	HM		WD	2 @ A3.1	3 @ A3.1				
153	D1	HM		WD	2 @ A3.1	3 @ A3.1				
154	D1	HM		WD	2 @ A3.1	3 @ A3.1				
155	D1	HM		WD	2 @ A3.1	3 @ A3.1				
156.1	–	–	–	–	–	–	–	–		EXISTING
156.2	D1	HM		WD	2 @ A3.1	3 @ A3.1				
157	D1	HM		WD	2 @ A3.1	3 @ A3.1				
158	D1	HM		WD	2 @ A3.1	3 @ A3.1				
160	D1	HM		WD	2 @ A3.1	3 @ A3.1				
161	D1	HM		WD	2 @ A3.1	3 @ A3.1				
163	D1	HM		WD	2 @ A3.1	3 @ A3.1				
164	D1	HM		WD	2 @ A3.1	3 @ A3.1				
165	D1	HM		WD	2 @ A3.1	3 @ A3.1				
166	D1	HM		WD	2 @ A3.1	3 @ A3.1				
167	D1	HM		WD	2 @ A3.1	3 @ A3.1				
168	D1	HM		WD	2 @ A3.1	3 @ A3.1				
169	D1	HM		WD	2 @ A3.1	3 @ A3.1				
170	D1	HM		WD	2 @ A3.1	3 @ A3.1				
171	D1	HM		WD	2 @ A3.1	3 @ A3.1				
172.1	–	–	–	–	–	–	–	–		EXISTING
172.2	D1	HM		WD	2 @ A3.1	3 @ A3.1				
173	–	–	–	–	–	–	–	–		EXISTING
174	–	–	–	–	–	–	–	–		EXISTING

NO.	TYPE	FRAME TYPE	GLASS TYPE	PANEL	HEAD	JAMB	SILL	LABLE	HARDWARE	NOTE
175.1	D1	HM		WD	2 @ A3.1	3 @ A3.1				
175.2	D1	HM		WD	2 @ A3.1	3 @ A3.1				
175.3	D2	HM		WD	2 @ A3.1	3 @ A3.1				
175.4	D1	HM		WD	2 @ A3.1	3 @ A3.1				
175.5	D1	HM		WD	2 @ A3.1	3 @ A3.1				
176.1	–	–	–	–	–	–		–		EXISTING
176.2	–	–	–	–	–	–	–	–		EXISTING
177	D5	CASE OPENING			2 @ A3.1	13 @ A3.1				
178.1	D2	HM	–	WD	2 @ A3.1	3 @ A3.1		45 MINUTE		
178.2	–	–	–	–	–	–	–	–		EXISTING
181.1	–	–	–	–	–	–	–	–		EXISTING
181.2	–	–	–	–	–	–	–	–		EXISTING
182	–	–	–	–	–	–	–	–		EXISTING
183	–	–	–	–	–	–	–	–		EXISTING
184.1	–	–	–	–	–	–	–	–		EXISTING
184.2	–	–	–	–	–	–	–	–		EXISTING
185	–	–	–	–	–	–	–	–		EXISTING
186	–	–	–	–	–	–	–	–		EXISTING
187	–	–	–	–	–	–	–	–		EXISTING
188	–	–	–	–	–	–	–	–		EXISTING
189	D1	HM		WD	2 @ A3.1	3 @ A3.1	–	45 MINUTE		
190		–	–	–	–	–	–	–		EXISTING
191.1	D1	HM	–	WD	2 @ A3.1	3 @ A3.1	–	45 MINUTE		
191.2										EXISTING
191.3										EXISTING
191.4										EXISTING
191.5			–							EXISTING
192	D1	HM		WD	2 @ A3.1	3 @ A3.1				
193	D1	HM			2 @ A3.1	3 @ A3.1				
194	D1	HM		WD	2 @ A3.1	3 @ A3.1				
195	D1	HM		WD	2 @ A3.1	3 @ A3.1	–	–		
196	D8	CASE OPENING			10/ A3.1	11/ A3.1	–	–		
197.1	D1	HM		WD	2 @ A3.1	3 @ A3.1				
197.2	D1	HM		WD	2 @ A3.1	3 @ A3.1				
197.3	D8	CASE OPENING			10/ A3.1	11/ A3.1				
198								–		EXISTING
199								–		EXISTING
199-A								–		EXISTING
199-B								–		EXISTING
199-C	D1	HM		WD	2 @ A3.1	3 @ A3.1		45 MINUTE		
201.1	D2	HM	NA	WD	2 @ A3.1	3 @ A3.1	NA			
202.1	D2	HM	NA	WD	2 @ A3.1	3 @ A3.1	NA			
203.1	D1									EXISTING
204.1	D2	HM	NA	WD	2 @ A3.1	3 @ A3.1	NA			
205.1	D1	HM	NA	WD	2 @ A3.1	3 @ A3.1	NA			
206.1	D1	HM	NA	WD	2 @ A3.1	3 @ A3.1	NA			
207.1	D1	HM	NA	WD	2 @ A3.1	3 @ A3.1	NA			
208.1	D1	HM	NA	WD	2 @ A3.1	3 @ A3.1	NA			
209.1	D1	HM	NA	WD	2 @ A3.1	3 @ A3.1	NA			
210.1	D1	HM	NA	WD	2 @ A3.1	3 @ A3.1	NA			
211.1	D1	HM	NA	WD	2 @ A3.1	3 @ A3.1	NA			
212.1	D1	HM	NA	WD	2 @ A3.1	3 @ A3.1	NA			
213.1	D1	HM	NA	WD	2 @ A3.1	3 @ A3.1	NA			
214.1	D1	HM	NA	WD	2 @ A3.1	3 @ A3.1	NA			
215.1	D1	HM	NA	WD	2 @ A3.1	3 @ A3.1	NA			
216.1	D1	HM	NA	WD	2 @ A3.1	3 @ A3.1	NA			
217.1	D1	HM	NA	WD	2 @ A3.1	3 @ A3.1	NA			
218.1	D1	HM	NA	WD	2 @ A3.1	3 @ A3.1	NA			
218.2	D1	HM	NA	WD	2 @ A3.1	3 @ A3.1	NA			
219.1	D1	HM	NA	WD	2 @ A3.1	3 @ A3.1	NA			
220.1	D1	HM	NA	WD	2 @ A3.1	3 @ A3.1	NA			
221.1	D1	HM	NA	WD	2 @ A3.1	3 @ A3.1	NA			
222.1	D1	HM	NA	WD	2 @ A3.1	3 @ A3.1	NA			
223.1	D1	HM	NA	WD	2 @ A3.1	3 @ A3.1	NA			
224.1	D1	HM	NA	WD	2 @ A3.1	3 @ A3.1	NA			
224A.1	D2	HM	NA	WD	2 @ A3.1	3 @ A3.1	NA			

NO.	TYPE	FRAME TYPE	GLASS TYPE	PANEL	HEAD	JAMB	SILL	LABLE	HARDWARE	NOTE
225.1	D1	HM	NA	WD	2 @ A3.1	3 @ A3.1		NA		
226.1	D1	HM	NA	WD	2 @ A3.1	3 @ A3.1		NA		
227.1	D1	HM	NA	WD	2 @ A3.1	3 @ A3.1		NA		
228.1	D2	HM	NA	WD	2 @ A3.1	3 @ A3.1		45 MINUTE		
229.2	D1	HM	NA	WD	2 @ A3.1	3 @ A3.1		NA		
230.1	D1	HM	NA	WD	2 @ A3.1	3 @ A3.1		NA		
231.1	D1	HM	NA	WD	2 @ A3.1	3 @ A3.1		NA		
232.1	D1	HM	NA	WD	2 @ A3.1	3 @ A3.1		NA		
233.1	D1	HM	NA	WD	2 @ A3.1	3 @ A3.1		NA		
234.1	D1	HM	NA	WD	2 @ A3.1	3 @ A3.1		NA		
235.1	D1	HM	NA	WD	2 @ A3.1	3 @ A3.1		NA		
235.2	D1	HM	NA	WD	2 @ A3.1	3 @ A3.1		45 MINUTE		
235.3	D1	HM	NA	WD	2 @ A3.1	3 @ A3.1		45 MINUTE		
236.1	D1	HM	NA	WD	2 @ A3.1	3 @ A3.1		45 MINUTE		
236.2	D1	HM	NA	WD	2 @ A3.1	3 @ A3.1		NA		
237.1	D1	HM	NA	WD	2 @ A3.1	3 @ A3.1		NA		
238.1	D2	HM	NA	WD	2 @ A3.1	3 @ A3.1		NA		
239.1	D1	HM	NA	WD	2 @ A3.1	3 @ A3.1		45 MINUTE		
240.1	D1	HM	NA	WD	2 @ A3.1	3 @ A3.1		NA		
241.1	D1	HM	NA	WD	2 @ A3.1	3 @ A3.1		NA		
242.1	D1	HM	NA	WD	2 @ A3.1	3 @ A3.1		NA		
243.1	D1	HM	NA	WD	2 @ A3.1	3 @ A3.1		NA		
244.1	D1	HM	NA	WD	2 @ A3.1	3 @ A3.1		NA		
244.2	D1	HM	NA	WD	2 @ A3.1	3 @ A3.1		NA		
245.1	D1	HM	NA	WD	2 @ A3.1	3 @ A3.1		NA		
246.1	D1	HM	NA	WD	2 @ A3.1	3 @ A3.1		NA		
247.1	D1	HM	NA	WD	2 @ A3.1	3 @ A3.1		NA		
249.1	D1	HM	NA	WD	2 @ A3.1	3 @ A3.1		NA		
250.1	D1	HM	NA	WD	2 @ A3.1	3 @ A3.1		NA		
251.1	D1	HM	NA	WD	2 @ A3.1	3 @ A3.1		NA		
252.1	D1	HM	NA	WD	2 @ A3.1	3 @ A3.1		NA		
253.1	D1	HM	NA	WD	2 @ A3.1	3 @ A3.1		NA		
254.1	D1	HM	NA	WD	2 @ A3.1	3 @ A3.1		NA		
255.1	D1	HM	NA	WD	2 @ A3.1	3 @ A3.1		NA		
256.1	D1	HM	NA	WD	2 @ A3.1	3 @ A3.1		NA		
257.1	D1	HM	NA	WD	2 @ A3.1	3 @ A3.1		NA		
258.1	D1	HM	NA	WD	2 @ A3.1	3 @ A3.1		NA		
259.1	D1	HM	NA	WD	2 @ A3.1	3 @ A3.1		NA		
260.1	D1	HM	NA	WD	2 @ A3.1	3 @ A3.1		NA		
261.1	D1	HM	NA	WD	2 @ A3.1	3 @ A3.1		NA		
262.1	D1	HM	NA	WD	2 @ A3.1	3 @ A3.1		NA		
263.1	D1	HM	NA	WD	2 @ A3.1	3 @ A3.1		NA		
264.1	D1	HM	NA	WD	2 @ A3.1	3 @ A3.1		NA		
265.1	D1	HM	NA	WD	2 @ A3.1	3 @ A3.1		NA		
265.2	D1	HM	NA	WD	2 @ A3.1	3 @ A3.1		NA		
265.3	D1	HM	NA	WD	2 @ A3.1	3 @ A3.1		NA		
266.1	D1	HM	NA	WD	2 @ A3.1	3 @ A3.1		NA		
267.1	D7	HM	NA	WD	2 @ A3.1	3 @ A3.1		NA		
268.1	D1	HM	NA	WD	2 @ A3.1	3 @ A3.1		NA		
269.1	D1	HM	NA	WD	2 @ A3.1	3 @ A3.1		NA		
270.1	D1	HM	NA	WD	2 @ A3.1	3 @ A3.1		NA		
271.1	D1	HM	NA	WD	2 @ A3.1	3 @ A3.1		NA		
272.1	D1	HM	NA	WD	2 @ A3.1	3 @ A3.1		NA		
273.1	D1	HM	NA	WD	2 @ A3.1	3 @ A3.1		NA		
273.2	D1	HM	NA	WD	2 @ A3.1	3 @ A3.1		NA		
274.1	D1	HM	NA	WD	2 @ A3.1	3 @ A3.1		NA		
275.1	D1	HM	NA	WD	2 @ A3.1	3 @ A3.1		NA		
276.1	D1	HM	NA	WD	2 @ A3.1	3 @ A3.1		NA		

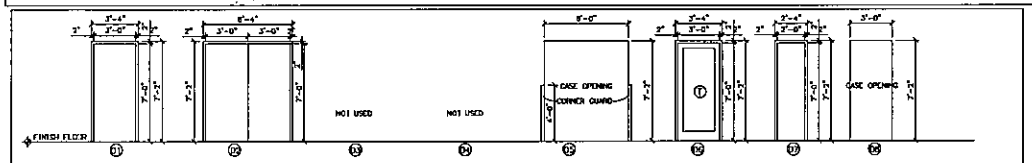

1 / A-3.2 DOOR ELEVATION
SCALE: 1/4"=1'-0"

Ⓣ = TEMPERED GLASS

studio ala
architects
landscape architects
master planning

221 PEACHTREE ROAD,
ste 0-378,
ATLANTA, GA 30309
Phone: 404-477-2024
Fax: 404-477-2039

SUBMITTED: GEORGE HORNBEIN, RA PROJECT MANAGER DATE: 08/28/2009
APPROVED: FULTON COUNTY DATE:

LINE IS 2 INCHES AT FULL SIZE (IF NOT 2" - SCALE ACCORDINGLY)

DESIGNED: GCH
DRAWN: NK
CHECKED: NK
CHECKED: XXX
APPROVED:
DATE: 8/28/09

EXTERNAL REFERENCE FILES

REVISIONS

ZONE	REV.	DESCRIPTION	BY	DATE	APV.

FULTON COUNTY

North Fulton Service Center Renovation
7741 Roswell Road
Roswell, GA 30350

Door Schedule

10/28/2009

FINAL
FC PROJECT NUMBER
FEP200002863
DRAWING NUMBER
A-3.2
SHEET NUMBER OF

PDF Created with deskPDF PDF Writer - Trial :: http://www.docudesk.com

ROOM FINISH SCHEDULE (FIRST FLOOR)

GROUND floor LEVEL PLAN

Room #	Room Name	Floor matl.	Floor finish	Base	North matl.	North finish	East matl.	East finish	South matl.	South finish	West matl.	West finish	Ceiling type	Ceiling finish	Ceiling height a.f.f.	Remarks
100	STORAGE	CONC			CMU		CMU		CMU		CMU		OPEN			EXISTING TO REMAIN
101	STAIR 1															EXISTING TO REMAIN
102	VEST 1	TERRAZ		RB-1	GYP		GYP		GYP		GYP		ACT		9'-0"	
103	MEDICAL RECORDS	VCT		RB-1	GYP		GYP		GYP		GYP		ACT		9'-0"	
104	NOT USED															
105	DENTAL OFFICE	VCT		RB-1	GYP		GYP		GYP		GYP		ACT		9'-0"	
106	STORAGE	VCT		RB-1	GYP		GYP		GYP		GYP		ACT		9'-0"	
107	COMPRESSOR ROOM	VCT		RB-1	GYP		GYP		GYP		GYP		ACT		9'-0"	
108	CASE MANAGER	VCT		RB-1	GYP		GYP		GYP		GYP		ACT		9'-0"	
109	GROUP ACTIVITY	VCT		RB-1	GYP		GYP		GYP		GYP		ACT		9'-0"	
110	WC	VCT		RB-1	GYP		GYP		GYP		GYP		ACT		9'-0"	
111	CORRIDOR	VCT / TERRAZ		RB-1	GYP		GYP		GYP		GYP		ACT		9'-0"	PRESERVE EXISTING TERRAZ
112	WC WAITING	VCT		RB-1	GYP		GYP		GYP		GYP		ACT		9'-0"	
113	LOCKER	VCT		RB-1	GYP		GYP		GYP		GYP		ACT		9'-0"	
114	BREAK	VCT		RB-1	GYP		GYP		GYP		GYP		ACT		9'-0"	
115	WC	VCT		RB-1	GYP		GYP		GYP		GYP		ACT		9'-0"	
116	WC INTAKE	VCT		RB-1	GYP		GYP		GYP		GYP		ACT		9'-0"	
117	WC	VCT		RB-1	GYP		GYP		GYP		GYP		ACT		9'-0"	
118	OPEN STORAGE	VCT		RB-1	GYP		GYP		GYP		GYP		ACT		9'-0"	
119	BEHAVIOR DOCTOR	VCT		RB-1	GYP		GYP		GYP		GYP		ACT		9'-0"	
120	CORRIDOR	VCT		RB-1	GYP		GYP		GYP		GYP		ACT		9'-0"	
121	OFFICE	VCT		RB-1	GYP		GYP		GYP		GYP		ACT		9'-0"	
122	DENTAL 4	VCT		RB-1	GYP		GYP		GYP		GYP		ACT		9'-0"	
123	DENTAL 3	VCT		RB-1	GYP		GYP		GYP		GYP		ACT		9'-0"	
124	THERAPIST	VCT		RB-1	GYP		GYP		GYP		GYP		ACT		9'-0"	
125	BEHAVIOR NURSE	VCT		RB-1	GYP		GYP		GYP		GYP		ACT		9'-0"	CEILING HAS GYPSUM BOARD BULKHEAD, SEE CEILING PLAN
126	EXAM 12	VCT		RB-1	GYP		GYP		GYP		GYP		ACT		9'-0"	
127	EXAM 11	VCT		RB-1	GYP		GYP		GYP		GYP		ACT		9'-0"	
128	EXAM 10	VCT		RB-1	GYP		GYP		GYP		GYP		ACT		9'-0"	
129	DOCTOR 4	VCT		RB-1	GYP		GYP		GYP		GYP		ACT		9'-0"	
130	NURSE 4	CT		RB-1	GYP		GYP		GYP		GYP		ACT		9'-0"	
131	LAB BATH	VCT		RB-1	CT		CT		CT		CT		ACT		9'-0"	
132	LAB WAITING	TERRAZ / VCT		RB-1	GYP		GYP		GYP		GYP		ACT		9'-0"	
133	GUARD WAITING	VCT		RB-1	GYP		GYP		GYP		GYP		ACT		9'-0"	
134	CORRIDOR	VCT		RB-1	GYP		GYP		GYP		GYP		ACT		9'-0"	
135	STERILIZATION	VCT		RB-1	GYP		GYP		GYP		GYP		ACT		9'-0"	
136	DENTAL 2	VCT		RB-1	GYP		GYP		GYP		GYP		ACT		9'-0"	
137	DENTAL 1	VCT		RB-1	GYP		GYP		GYP		GYP		ACT		9'-0"	
138	DENTAL ASSIST	VCT		RB-1	GYP		GYP		GYP		GYP		ACT		9'-0"	CEILING HAS GYPSUM BOARD BULKHEAD, SEE CEILING PLAN
139	EXAM	VCT		RB-1	GYP		GYP		GYP		GYP		GYP		9'-0"	
140	ISOLATION WAITING	VCT		RB-1	GYP		GYP		GYP		GYP		GYP		9'-0"	
141	X-RAY DIGITAL	VCT		RB-1	GYP		GYP		GYP		GYP		GYP		9'-0"	
142	X-RAY EQUIPMENT	VCT		RB-1	GYP		GYP		GYP		GYP		GYP		9'-0"	
143	ELECTRICAL CLOSET															EXISTING TO REMAIN
144	IMMUNIZATION	VCT		RB-1	GYP		GYP		GYP		GYP		ACT		9'-0"	
145	LAB	VCT		RB-1	GYP		GYP		GYP		GYP		ACT		9'-0"	
146	EXAM 9	VCT		RB-1	GYP		GYP		GYP		GYP		ACT		9'-0"	
147	EXAM 8	VCT		RB-1	GYP		GYP		GYP		GYP		ACT		9'-0"	
148	BATH	CT		RB-1	CT		CT		CT		CT		ACT		9'-0"	
149	CLOSET	VCT		RB-1	GYP		GYP		GYP		GYP		ACT		9'-0"	
148	DOCTOR 3	VCT		RB-1	GYP		GYP		GYP		GYP		ACT		9'-0"	
150	NURSE 2 & 3	VCT		RB-1	GYP		GYP		GYP		GYP		ACT		9'-0"	
151	EXAM 5	VCT		RB-1	GYP		GYP		GYP		GYP		ACT		9'-0"	
152	SOILED UTILITY	VCT		RB-1	GYP		GYP		GYP		GYP		ACT		9'-0"	
153	EXAM 6	VCT		RB-1	GYP		GYP		GYP		GYP		ACT		9'-0"	
154	NURSE SUPERVISORS	VCT		RB-1	GYP		GYP		GYP		GYP		ACT		9'-0"	
155	INVESTIGATOR	VCT		RB-1	GYP		GYP		GYP		GYP		ACT		9'-0"	
156	MEDICAL MEN															EXISTING TO REMAIN
156-A	ALCOVE TO MEDICAL MEN	VCT		RB-1	GYP		GYP		GYP		GYP		ACT		9'-0"	
157	FINANCIAL COUNSELOR	VCT		RB-1	GYP		GYP		GYP		GYP		ACT		9'-0"	
158	TRAVEL CLINIC	VCT		RB-1	GYP		GYP		GYP		GYP		ACT		9'-0"	
159	MEDICAL	VCT		RB-1	GYP		GYP		GYP		GYP		ACT		9'-0"	
160	EXAM 4	VCT		RB-1	GYP		GYP		GYP		GYP		ACT		9'-0"	
161	EXAM 3	VCT		RB-1	GYP		GYP		GYP		GYP		ACT		9'-0"	
162	CORRIDOR	VCT		RB-1	GYP		GYP		GYP		GYP		ACT		9'-0"	
163	DOCTOR 2	VCT		RB-1	GYP		GYP		GYP		GYP		ACT		9'-0"	
164	EXAM 7	VCT		RB-1	GYP		GYP		GYP		GYP		ACT		9'-0"	
165	EXAM 2	VCT		RB-1	GYP		GYP		GYP		GYP		ACT		9'-0"	
166	EXAM 1	VCT		RB-1	GYP		GYP		GYP		GYP		ACT		9'-0"	
167	PRACTICE MANAGER	VCT		RB-1	GYP		GYP		GYP		GYP		ACT		9'-0"	
168	DOCTOR 1	VCT		RB-1	GYP		GYP		GYP		GYP		ACT		9'-0"	
169	PHARMACY	VCT		RB-1	GYP		GYP		GYP		GYP		ACT		9'-0"	
170	INTAKE RECORD	VCT		RB-1	GYP		GYP		GYP		GYP		ACT		9'-0"	
171	JAN.	CT		RB-1	CT		CT		CT		CT		ACT		9'-0"	
172	MEDICAL WOMEN															EXISTING TO REMAIN
172-A	ALCOVE TO MEDICAL WOMEN	VCT		RB-1	GYP		GYP		GYP		GYP		ACT		9'-0"	
173	PUBLIC MEN	CT		RB-1	CT		CT		CT		CT		ACT		9'-0"	
174	PUBLIC WOMEN	CT		RB-1	CT		CT		CT		CT		ACT		9'-0"	
175	MEDICAL RECEPTION	EXISTING TERRAZ		RB-1	GYP		GYP		GYP		GYP		ACT		9'-0"	
176	LOBBY	EXISTING TERRAZ		RB-1	GYP		GYP		GYP		GYP		ACT		9'-0"	
177	HALL	VCT		RB-1	GYP		GYP		GYP		GYP		ACT		9'-0"	
178	STAIR # 3															EXISTING TO REMAIN
179	ELEVATOR															EXISTING TO REMAIN
180	HALL															EXISTING TO REMAIN
181	MECHANICAL ROOM															EXISTING TO REMAIN
182	MECHANICAL ROOM															EXISTING TO REMAIN
183	GENERATOR															EXISTING TO REMAIN
184	ELECTRICAL															EXISTING TO REMAIN
185	COMPUTER															EXISTING TO REMAIN
186	TELEPHONE															EXISTING TO REMAIN
187	STORAGE															EXISTING TO REMAIN
188	JAN.															EXISTING TO REMAIN
189	DROP-OFF WAITING	VCT		RB-1	GYP		GYP		GYP		GYP		ACT		9'-0"	
190	MECHANICAL ROOM															EXISTING TO REMAIN
191	WAREHOUSE	CONCRETE		RB-1	GYP		GYP		GYP		GYP					CEILING OPEN TO STRUCTURE
192	OFFICE	VCT		RB-1	GYP		GYP		GYP		GYP		ACT		9'-0"	
193	STAFF	VCT		RB-1	CT		CT		CT		CT		ACT		9'-0"	
194	GIRLS	CT		RB-1	CT		CT		CT		CT		ACT		9'-0"	
195	BOYS	CT		RB-1	CT		CT		CT		CT		ACT		9'-0"	
196	TOILET	CT		RB-1	CT		CT		CT		CT		ACT		9'-0"	
197	CLIENTS CHILDREN DROP-OFF	VCT		RB-1	GYP		GYP		GYP		GYP		ACT		9'-0"	
198	WOMEN															EXISTING TO REMAIN
199	MEN															EXISTING TO REMAIN
199-A	STAIR # 2															EXISTING TO REMAIN
199-B	BLDG. STOR.	CONCRETE		RB-1	CMU		CMU		CMU		CMU					CEILING OPEN TO STRUCTURE
199-C	BOILER ROOM	CONCRETE		RB-1	CMU		CMU		CMU		CMU					CEILING OPEN TO STRUCTURE

KEY

ACT	= ACOUSTICAL TILE, 2' X 2'
CONC	= CONCRETE
CMU	= CONCRETE MASONRY UNITS
CF	= CORK FLOOR
CPT	= CARPET
CT	= CERAMIC TILE
EPT	= EPOXY PAINT
ETS	= EXPOSED TO STRUCTURE
GL	= GLASS WALL
GR	= GROUT
GYP	= GYPSUM BOARD
GYP/P	= PAINTED GYPSUM BOARD
LT	= LINOLEUM TILE
MB	= MARKER BOARD
MOD BIT	= MODIFIED BITUMIN
MTL	= METAL
MTL. FL	= METAL FLASHING
PL	= PLASTIC LAMINATE
PT	= PAINTED
RB	= RUBBER BASE
TP	= TOILET PARTITION
TS	= TACKABLE SURFACE
SL	= SEALER
SS	= SOLID SURFACE
ST	= STONE
STR	= RUBBER STAIR TREAD
VCT	= VINYL COMPOSITION TILE
WM	= WALK OFF MATT
W/PGYP	= WATERPROOF GYPSUM BOARD
WOOD	= WOOD FLOORING

NOTE: THE WALL PAINT COLOR DESIGNATION ON THE PLAN IS FOR EVERY WALL IN EACH ROOM SCHEDULED TO BE PAINTED, UNLESS OTHERWISE NOTED

FLOOR, WALL & CEILING FINISH SPEC

CODE	MFG.	MFG. NO.	LOCATION	COLOR	SIZE
ACT	ARMSTRONG CEILING TILE	ULTIMA 1912	CEILING	WHITE	2' x 2'
WM-1	MILLIKEN	E-J-SCRUB PA043	ENTRY INSET AT ROOM 1 8	BLACK	6' x 6'
CPT-1	SHAW [illegible]	Work Life Collection	FLOOR FOR AREA 1 4 AND 33	COLORWAY 150	2' x 2'
CPT-2	SHAW [illegible]	Work Life Collection	FLOOR FOR AREA 3, 6, 7, 1 8, 1 1, 1	COLORWAY 150	2' x 2'
CPT-3	SHAW [illegible]	Work Life Collection	FLOOR FOR AREA 1 2	COLORWAY 150	2' x 2'
CPT-4	SHAW [illegible]	Work Life Collection	FLOOR FOR AREA 1 5, 1 6, 1 7	COLORWAY 150	2' x 2'
CT-1	AMERICAN OLEAN	CANYON RIDGE	FLOOR FOR AREA 9, 1 8, 2 1, 22	CR-1 1 GOLDEN ROD	12" x 12"
CT-2	DALTILE	MATTE	WALL TILE FOR 8, 2 1, 22	K-35 ALMOND	4" x 4"
CT-3	DALTILE	SEMI - GLOSS	ACCENT WALL TILE FOR 9, 2 1, 22	1018 MATT	4" x 6"
CT-4	DALTILE	SEMI - GLOSS	ACCENT WALL TILE FOR 9, 2 1, 22	0 1 80 CORNSILK	4" x 4"
CT-5	DALTILE	SEMI - GLOSS	ACCENT WALL TILE FOR 8, 2 1, 22	1 452 CYPRESS	4" x 4"
CT-6	DALTILE	SEMI - GLOSS	ACCENT WALL TILE FOR 8, 2 1, 22	0 1 70 BOMBAY	4" x 4"
CT-7	DALTILE	SEMI - GLOSS	ACCENT WALL TILE FOR 9, 2 1, 22	0 1 8 1 COTTO	4" x 4"
CT-8	DALTILE	SEMI - GLOSS	ACCENT WALL TILE FOR 8, 2 1, 22	0467 WOOD VIOLET	4" x 4"
GR-1	BOSTIK	HYDROMENT DESIGNER	WALL GROUT FOR 8, 2 1, 22	CLASSIC BONE 9 1 07 / U8 1 2	
GR-2	BOSTIK	HYDROMENT DESIGNER	FLOOR GROUT FOR 8, 2 1, 22	ALMOND 9 1 32 / U2 1 5	
PL-1	NEVAMAR	PO0071	BASE / UPPER CABINETS	PAINTED WOODLANDS	
PL-2	NEVAMAR	EH-5-27	COUNTER TOP	CELADON SHADE	
PL-3	NEVAMAR	W0001 T	BASE / UPPER CABINETS	KENTUCKY KRAFTWOOD	
PL-4	NEVAMAR	W7400 T	COUNTER TOP	[illegible]	
PL-5	LAMINART	720 1 - Y1	BASE / UPPER CABINETS	ROMAN GOLD	
CF-1	DURO DESIGN FLOATING CORK FLOOR	BALTICO	FLOOR AREA FOR 1 6	SMOKE	
PT-1	SHERWIN WILLIAMS	SW 6 1 48	MAIN WALL / CEILING COLOR THROUGHOUT	MODERN WHITE	
PT-2	SHERWIN WILLIAMS	SW 6237	ACCENT WALL FOR 27	DARK NIGHT	
PT-3	SHERWIN WILLIAMS	SW 634 1	ACCENT WALL FOR 1 5	CONT RED	
PT-4	SHERWIN WILLIAMS	SW 603 1	ACCENT WALL FOR 23, 1 0	DUTCH BLUE	
PT-5	SHERWIN WILLIAMS	SW 62 1 1	ACCENT WALL FOR 8 1	RAIN WASHED	
PT-6	SHERWIN WILLIAMS	ED	DOOR FRAMES	MARCH RB - 1	
PT-7	SHERWIN WILLIAMS	SW7006	CEILING AND COLUMNS THROUGHOUT	EXTRA WHITE	
TP-1	CORTEC	5202	TOILET PARTITION STD. SCALES 5200	DESERT EDGE	
LT-1	FORBO MARMOLEUM	DUAL TILE	FLOORING	707 BARLEY	
RB-1	ROPPE	PINNACLE RUBBER BASE	BASE THROUGHOUT	BLACK 1 00	4"
SS-1	AVONITE	93 - 8300	COUNTER TOP FOR 2 1, 22	KALEIDOSCOPE SATIN FINISH	

NOTE: THE MANUFACTURERS LISTED ARE NOT PROPRIETARY, BUT ARE LISTED AS STANDARD FOR COLOR, PATTERN AND QUALITY. REFER TO SPECIFICATIONS

studio ala architects landscape architects master planning

221 PEACHTREE ROAD, NE D-328, ATLANTA, GA 30309 Phone: 404-477-2024 Fax: 404-477-2039

SUBMITTED: GEORGE HOWELL, PA, PROJECT MANAGER DATE: 04/30/2008

APPROVED: ______ DATE: ______

LINE IS 2 INCHES AT FULL SIZE (IF NOT 2" - SCALE ACCORDINGLY)

DESIGNED: GCH
DRAWN: JF
CHECKED: JF
CHECKED: XXX
APPROVED:
DATE: 9/28/09

EXTERNAL REFERENCE FILES

REVISIONS

ZONE	REV.	DESCRIPTION	BY	DATE	APP.

FULTON COUNTY

North Fulton Service Center Renovation
7741 Roswell Road
Roswell, GA 30350

First Floor
Room Finish Schedule

10/28/2009

FILENAME
FC PROJECT NUMBER FEP200902653
DRAWING NUMBER
A-3.3
SHEET NUMBER
OF

PDF Created with deskPDF PDF Writer - Trial :: http://www.docudesk.com

Attachment "G" Existing Original Drawings

FOOTING & COLUMN SCHEDULE

MARK	FOOTINGS SIZE	FOOTINGS DEPTH	FOOTINGS REINF	LOAD IN KIPS	COLUMNS FTG. TO 2nd FLR. SIZE	COLUMNS FTG. TO 2nd FLR. REINF.	COLUMNS 2nd TO ROOF SIZE	COLUMNS 2nd TO ROOF REINF.	NOTES
A4	5'-0"	18"	#4@	80K	H.H.	#8T	H.H.	#8T	E,F
A5	5'-0"	18"	#4@	50K	H.H.	#8T	H.H.	#8T	E,F
A6	5'-0"	18"	#4@	35K	H.H.	#8T	H.H.	#8T	E,F
A7	5'-0"	12"	#4@	21K	H.H.	#8T	H.H.	#8T	E,F
B1	5'-6"	18"	#4@	32K	H.H.	#8T	H.H.	#8T	E
B2	4'-0"	18"	#4@	49K	H.H.	#8T	H.H.	#8T	E
B3	5'-4"	18"	#4@	30K	H.H.	#8T	H.H.	#8T	E
B3a	5'-0"	18"	#4@	23K	H.H.	#8T	H.H.	#8T	E
C2	5'-4"	18"	#4@	80K	H.H.	#8T	H.H.	#8T	E
C3	5'-0"	18"	#4@	37K	H.H.	#8T	H.H.	#8T	E
C10	5'-0"	18"	#4@	35K	H.H.	#8T	H.H.	#8T	E
C11	5'-0"	12"	#4@	33K	H.H.	#8T	H.H.	#8T	E
C12	5'-0"	18"	#4@	37K	H.H.	#8T	H.H.	#8T	E
C13	5'-0"	12"	#4@	16K	H.H.	#8T	H.H.	#8T	E
D4	6'-0"	14"	#4@	94K	H.H.	#8T	H.H.	#8T	E
D5	8'-0"	16"	#4@	110K	H.H.	#8T	—	—	—
D6	8'-0"	16"	#4@	180K	H.H.	#8T	—	—	—
D7	5'-4"	18"	#4@	90K	H.H.	#8T	H.H.	#8T	E,F
D11	5'-0"	12"	#4@	35K	H.H.	#8T	H.H.	#8T	
E1	4'-0"	12"	#4@	34K	H.H.	#8T	H.H.	#8T	
E1a	8'-0"	14"	#4@	104K	H.H.	#8T	—	—	
E2	8'-0"	22"	#4@	130K	H.H.	#8T	H.H.	#8T	
E3	10'-0"	24"	#4@	260K	H.H.	#8B	H.H.	#8B	
F4	8'-0"	22"	#4@	180K	H.H.	#8B	H.H.	#8T	F
F5	9'-0"	24"	#4@	205K	H.H.	#8B	H.H.	#8T	F
F6	9'-0"	24"	#4@	205K	H.H.	#8B	H.H.	#8T	F
F7	8'-0"	24"	#4@	170K	H.H.	#8B	H.H.	#8T	
F8	8'-0"	22"	#4@	180K	H.H.	#8B	H.H.	#8T	
F9	9'-0"	24"	#4@	207K	H.H.	#8B	H.H.	#8T	
F10	9'-0"	24"	#4@	207K	H.H.	#8B	H.H.	#8T	
F11	9'-0"	24"	#4@	210K	H.H.	#8B	H.H.	#8T	
F12	9'-0"	24"	#4@	245K	H.H.	#8B	H.H.	#8T	
F13	6'-0"	14"	#4@	110K	H.H.	#8T	H.H.	#8T	E
F13a	5'-0"	12"	#4@	16K	H.H.	#8B	—	—	
F13b	4'-0"	12"	#4@	62K	H.H.	#8T	H.H.	#8T	E
F14	8'-0"	18"	#4@	18K	H.H.	#8T	H.H.	#8T	E
F21	8'-0"	18"	#4@	30K	H.H.	#8T	H.H.	#8T	
F21a	5'-0"	18"	#4@	33K	H.H.	#8T	—	—	
F22	8'-0"	18"	#4@	38K	H.H.	#8T	H.H.	#8T	
G2	6'-0"	14"	#4@	90K	H.H.	#8T	H.H.	#8T	
G3	9'-0"	24"	#4@	235K	H.H.	#8B	H.H.	#8B	
G4	9'-0"	24"	#4@	210K	H.H.	#8B	H.H.	#8T	
G5	9'-0"	24"	#4@	227K	H.H.	#8B	H.H.	#8T	
G6	9'-0"	24"	#4@	207K	H.H.	#8B	H.H.	#8T	
G7	8'-0"	22"	#4@	180K	H.H.	#8B	H.H.	#8T	
G8	7'-0"	16"	#4@	135K	H.H.	#8T	H.H.	#8T	F
G8a	7'-0"	22"	#4@	157K	H.H.	#8T	H.H.	#8T	F
G9a	7'-0"	22"	#4@	157K	H.H.	#8T	H.H.	#8T	F
G10	7'-0"	22"	#4@	157K	H.H.	#8T	H.H.	#8T	F
G11	8'-0"	24"	#4@	112K	H.H.	#8T	H.H.	#8T	F
H2	8'-0"	24"	#4@	260K	H.H.	#8B	H.H.	#8B	
H3	9'-0"	24"	#4@	237K	H.H.	#8B	H.H.	#8B	
H4	9'-0"	18"	#4@	73K	H.H.	#8T	H.H.	#8T	
H4a	5'-0"	18"	#4@	32K	H.H.	#8T	H.H.	#8T	
H4b	5'-0"	18"	#4@	30K	H.H.	#8T	H.H.	#8T	
I2	7'-0"	16"	#4@	148K	H.H.	#8T	H.H.	#8T	F
I4	5'-0"	14"	#4@	10K	H.H.	#8T	—	—	
I10	6'-0"	14"	#4@	110K	H.H.	#8T	—	—	
I11	6'-0"	14"	#4@	44K	H.H.	#8T	H.H.	#8T	F
J2	7'-0"	16"	#4@	47K	H.H.	#8T	H.H.	#8T	
J3	6'-0"	16"	#4@	43K	H.H.	#8T	H.H.	#8T	
J4	8'-0"	16"	#4@	87K	H.H.	#8T	H.H.	#8T	
J5	8'-0"	16"	#4@	87K	H.H.	#8T	H.H.	#8T	
J6	8'-0"	16"	#4@	87K	H.H.	#8T	H.H.	#8T	
J7	8'-0"	16"	#4@	80K	H.H.	#8T	H.H.	#8T	
J11b	5'-0"	12"	#4@	21K	H.H.	#8T	—	—	
J11c	7'-0"	16"	#4@	88K	H.H.	#8T	H.H.	#8T	
K14	8'-0"	16"	#4@	81K	H.H.	#8T	H.H.	#8T	
K15	6'-0"	16"	#4@	42K	H.H.	#8T	H.H.	#8T	
K15a	8'-0"	16"	#4@	38K	H.H.	#8T	—	—	
K15b	8'-0"	16"	#4@	84K	H.H.	#8T	H.H.	#8T	
L2	7'-0"	16"	#4@	86K	H.H.	#8T	H.H.	#8T	F
L9	6'-0"	16"	#4@	101K	H.H.	#8T	H.H.	#8T	F
L10	6'-0"	16"	#4@	101K	H.H.	#8T	H.H.	#8T	F
L11	6'-0"	16"	#4@	76K	H.H.	#8T	H.H.	#8T	F

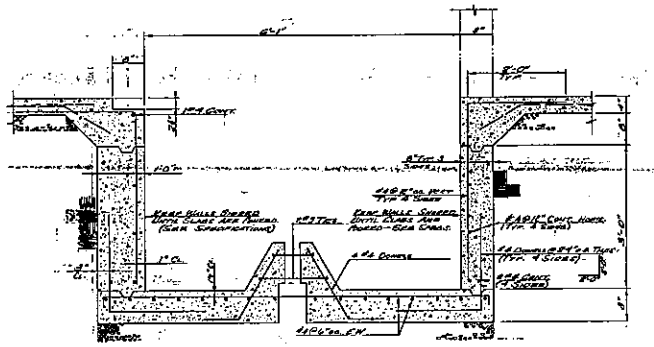

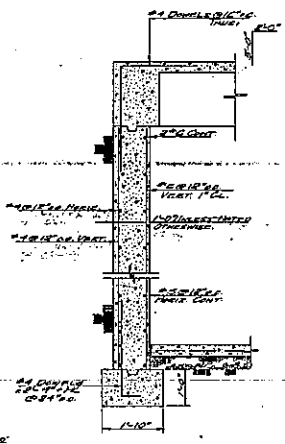

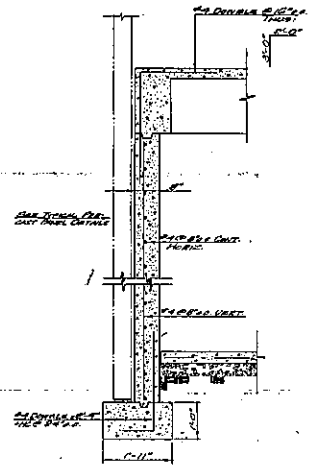

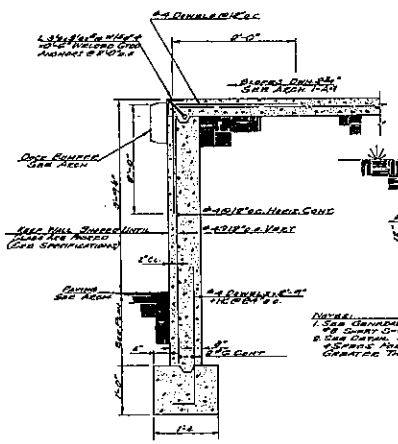

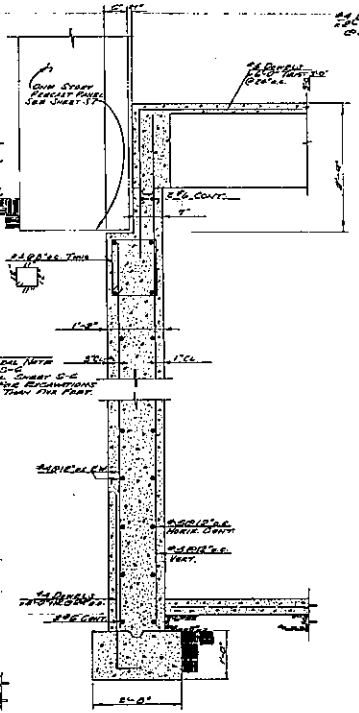

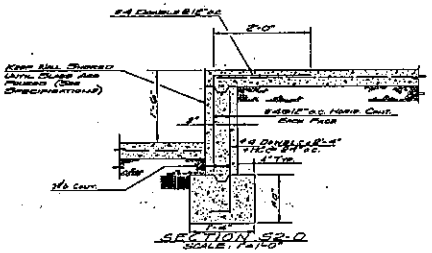

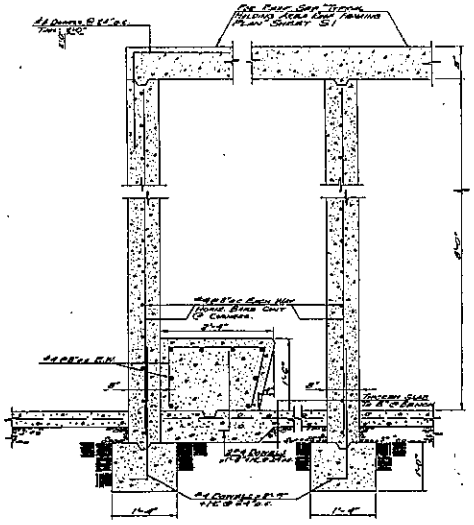

NOTE E: FOUR COLUMN MONOLITHS WITH WALL.

NOTE F: COLUMN EXTENDS TO HIGH ROOF.

GEORGIA REGISTERED No. 1213 PROFESSIONAL

WILLIAM E. EDWARDS, JR.
STRUCTURAL ENGINEER
ATLANTA, GEORGIA

COLUMN SCHEDULE & WALL SECTIONS

NORTH FULTON COUNTY GOVERNMENT ANNEX BUILDING

7741 ROSWELL ROAD, N.E. — FULTON COUNTY, GEORGIA

FOR THE BOARD OF COMMISSIONERS OF FULTON COUNTY
CHARLIE BROWN — MILTON PARRIS — GOODWYN "SPARZ" GATES

ARCHITECTS
LAMPERSON PLUNKETT, SHIRLEY & WOODALL

DRAWING NO. S-2 — SHEET 5 OF 8 — JULY 1979

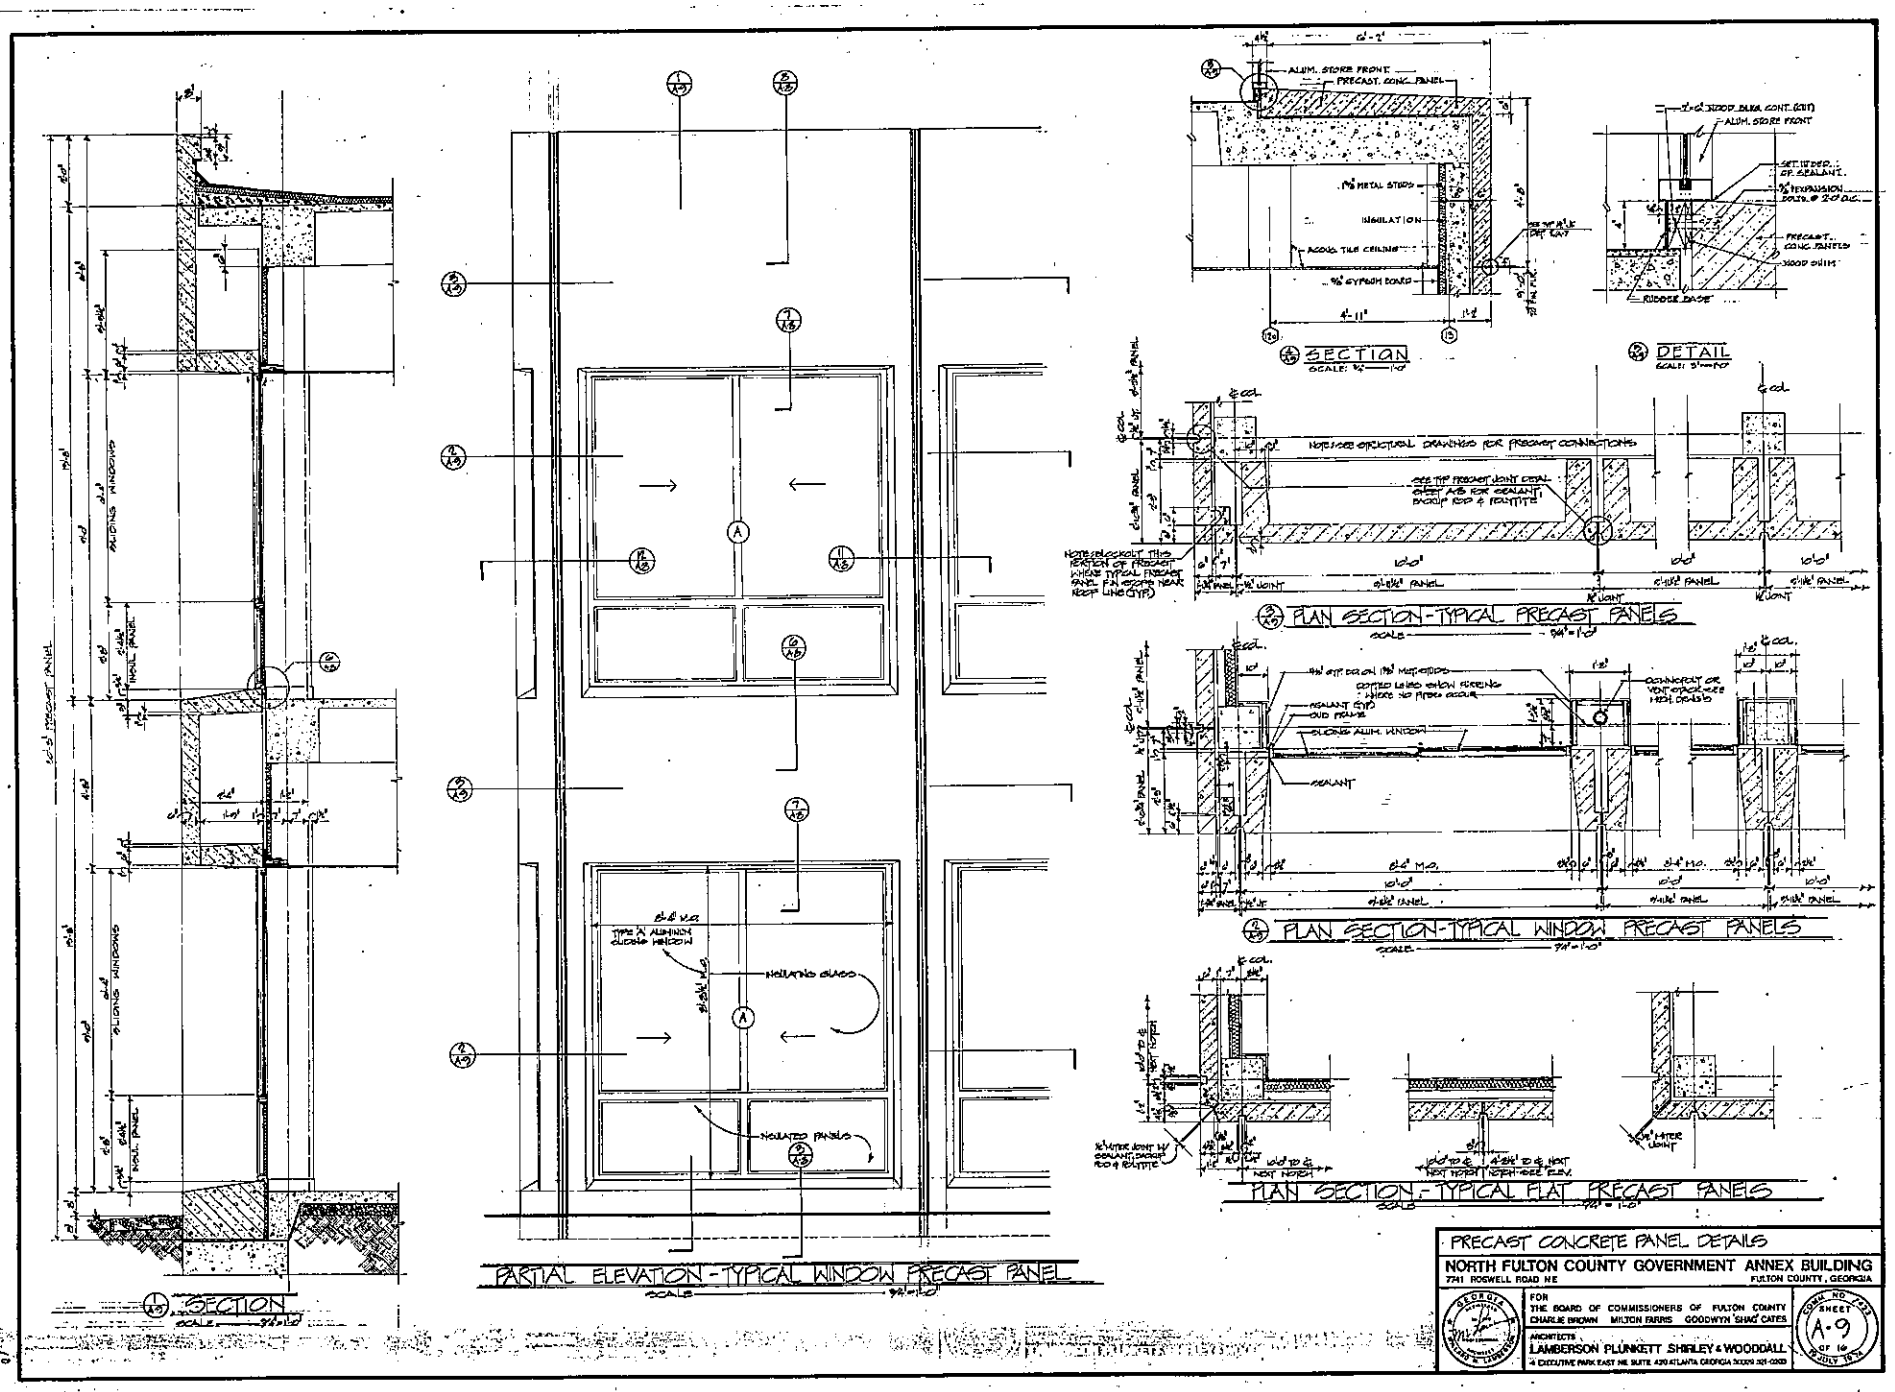

PRECAST CONCRETE PANEL DETAILS

NORTH FULTON COUNTY GOVERNMENT ANNEX BUILDING

7741 ROSWELL ROAD NE — FULTON COUNTY, GEORGIA

FOR THE BOARD OF COMMISSIONERS OF FULTON COUNTY
CHARLIE BROWN MILTON FARRIS GOODWYN 'SHAG' CATES

ARCHITECTS
LAMBERSON PLUNKETT SHIRLEY & WOODDALL
4 EXECUTIVE PARK EAST NE SUITE 420 ATLANTA GEORGIA 30329 321-0303

SHEET A-9 OF 16

JULY 1974

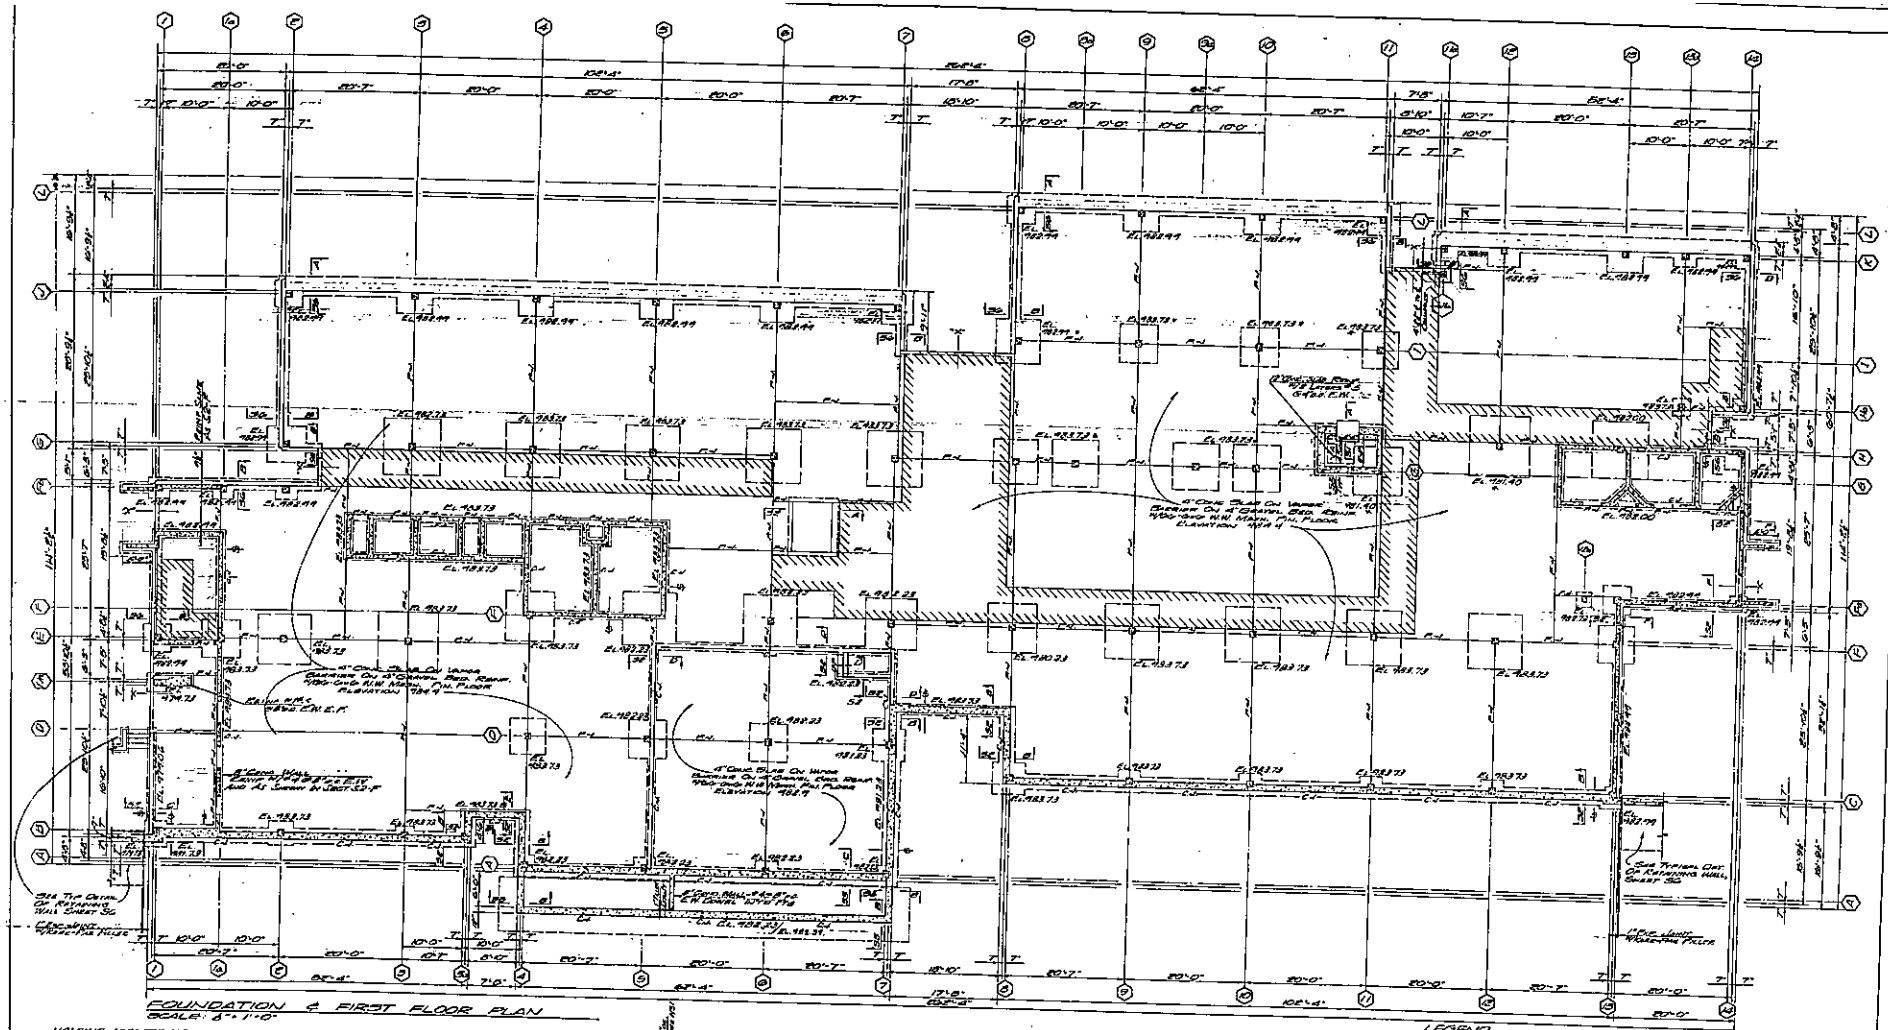

FOUNDATION & FIRST FLOOR PLAN
SCALE: 1/8" = 1'-0"

HOLDING AREA DESIGN LOADS:
LIVE LOAD = 100
DEAD LOAD = 100
TOTAL LOAD = 200

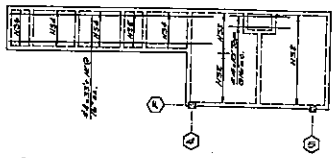

HOLDING AREA ROOF FRAMING PLAN
(HOLDING AREA AT COL. LINE "F") SCALE: 1/8" = 1'-0"

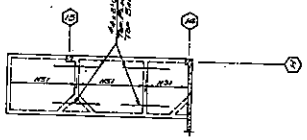

HOLDING AREA ROOF FRAMING PLAN
(HOLDING AREA AT COL. LINE "F") SCALE: 1/8" = 1'-0"

NOTE: SEE WALL SECTIONS SHEET S2

MARK	TYPE	ST. BARS	BT. BARS	TOP BARS	NOTES
A01	8" CONC.	#4@8" o.c. EW		#4@16" o.c.	
H1	8" CONC.	#4@16" o.c.			H
H2	8" CONC.	#4@16" o.c.	#4@16" o.c.		H
H3	8" CONC.	#4@16" o.c.	#4@16" o.c.		H
H4	8" CONC.	#4@8" o.c.		SEE PLAN	H
H5	8" CONC.	#4@8" o.c.		SEE PLAN	H
H6	8" CONC.	#4@8" o.c.		SEE PLAN	H

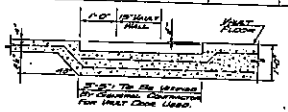

SECTION S1-A
SCALE: 1/8" = 1'-0"

LEGEND

"X" - INDICATES DETAIL "X". SEE TYPICAL DETAIL SHEET S6.

F.J. - INDICATES FLOOR JOINT. USE 8" OR PRE-SHAPED KEYED TYPE. MASH DOWNT. AT ⊥ JOINT.

C.J. - INDICATES WALL CONTROL JOINT. SEE TYPICAL DETAIL SHEET S6.

INDICATES ROOFING STEP-DOWN. SEE GENERAL NOTE #2 SHEET S6.

INDICATES DROP IN SLAB CONSTRUCTION FOR FLUSH TERRAZZO FINISH.

NOTE: PROVIDE #4@24" o.c. BOTTOM TRANSVERSE TO SUPPORT EXPOSED SLAB. (TEMPERATURE REINFORCING).

NOTE: SEE ELECTRICAL PLANS FOR CONC. SUB-BASE PADS TO SUPPORT ELECTRICAL EQUIP. REF. #4@18" O.C. CONT. WITH MIN. OF #4@

WILLIAM E. EDWARDS
STRUCTURAL ENGINEERS, INC.
ATLANTA, GEORGIA

FOUNDATION + FIRST FLOOR PLAN
NORTH FULTON COUNTY GOVERNMENT ANNEX BUILDING
7741 ROSWELL ROAD N.E.
FULTON COUNTY, GEORGIA

FOR
THE BOARD OF COMMISSIONERS OF FULTON COUNTY
DOUGLAS BROWN MILTON BURNS GOODWYN "SHAD" CATES

ARCHITECTS
LAMBERSON PLUNKETT SHIRLEY & WOODDALL

SHEET S-1 OF 8