REFERENCE DRAWING INDEX — FIRST FLOOR

SHEET NO.	TITLE
A3.1	NORTH BUILDING ELEVATION
A3.2	WEST BUILDING ELEVATION
A3.3	SOUTH BUILDING ELEVATION
A3.4	EAST BUILDING ELEVATION
A4.1	BUILDING SECTION
A4.2	BUILDING SECTION
A4.3	SECTIONS THRU ARCADE
A8.1	ENLARGED PLAN 1ST. FLOOR NORTH
A8.2	ENLARGED PLAN 1ST. FLOOR SOUTH

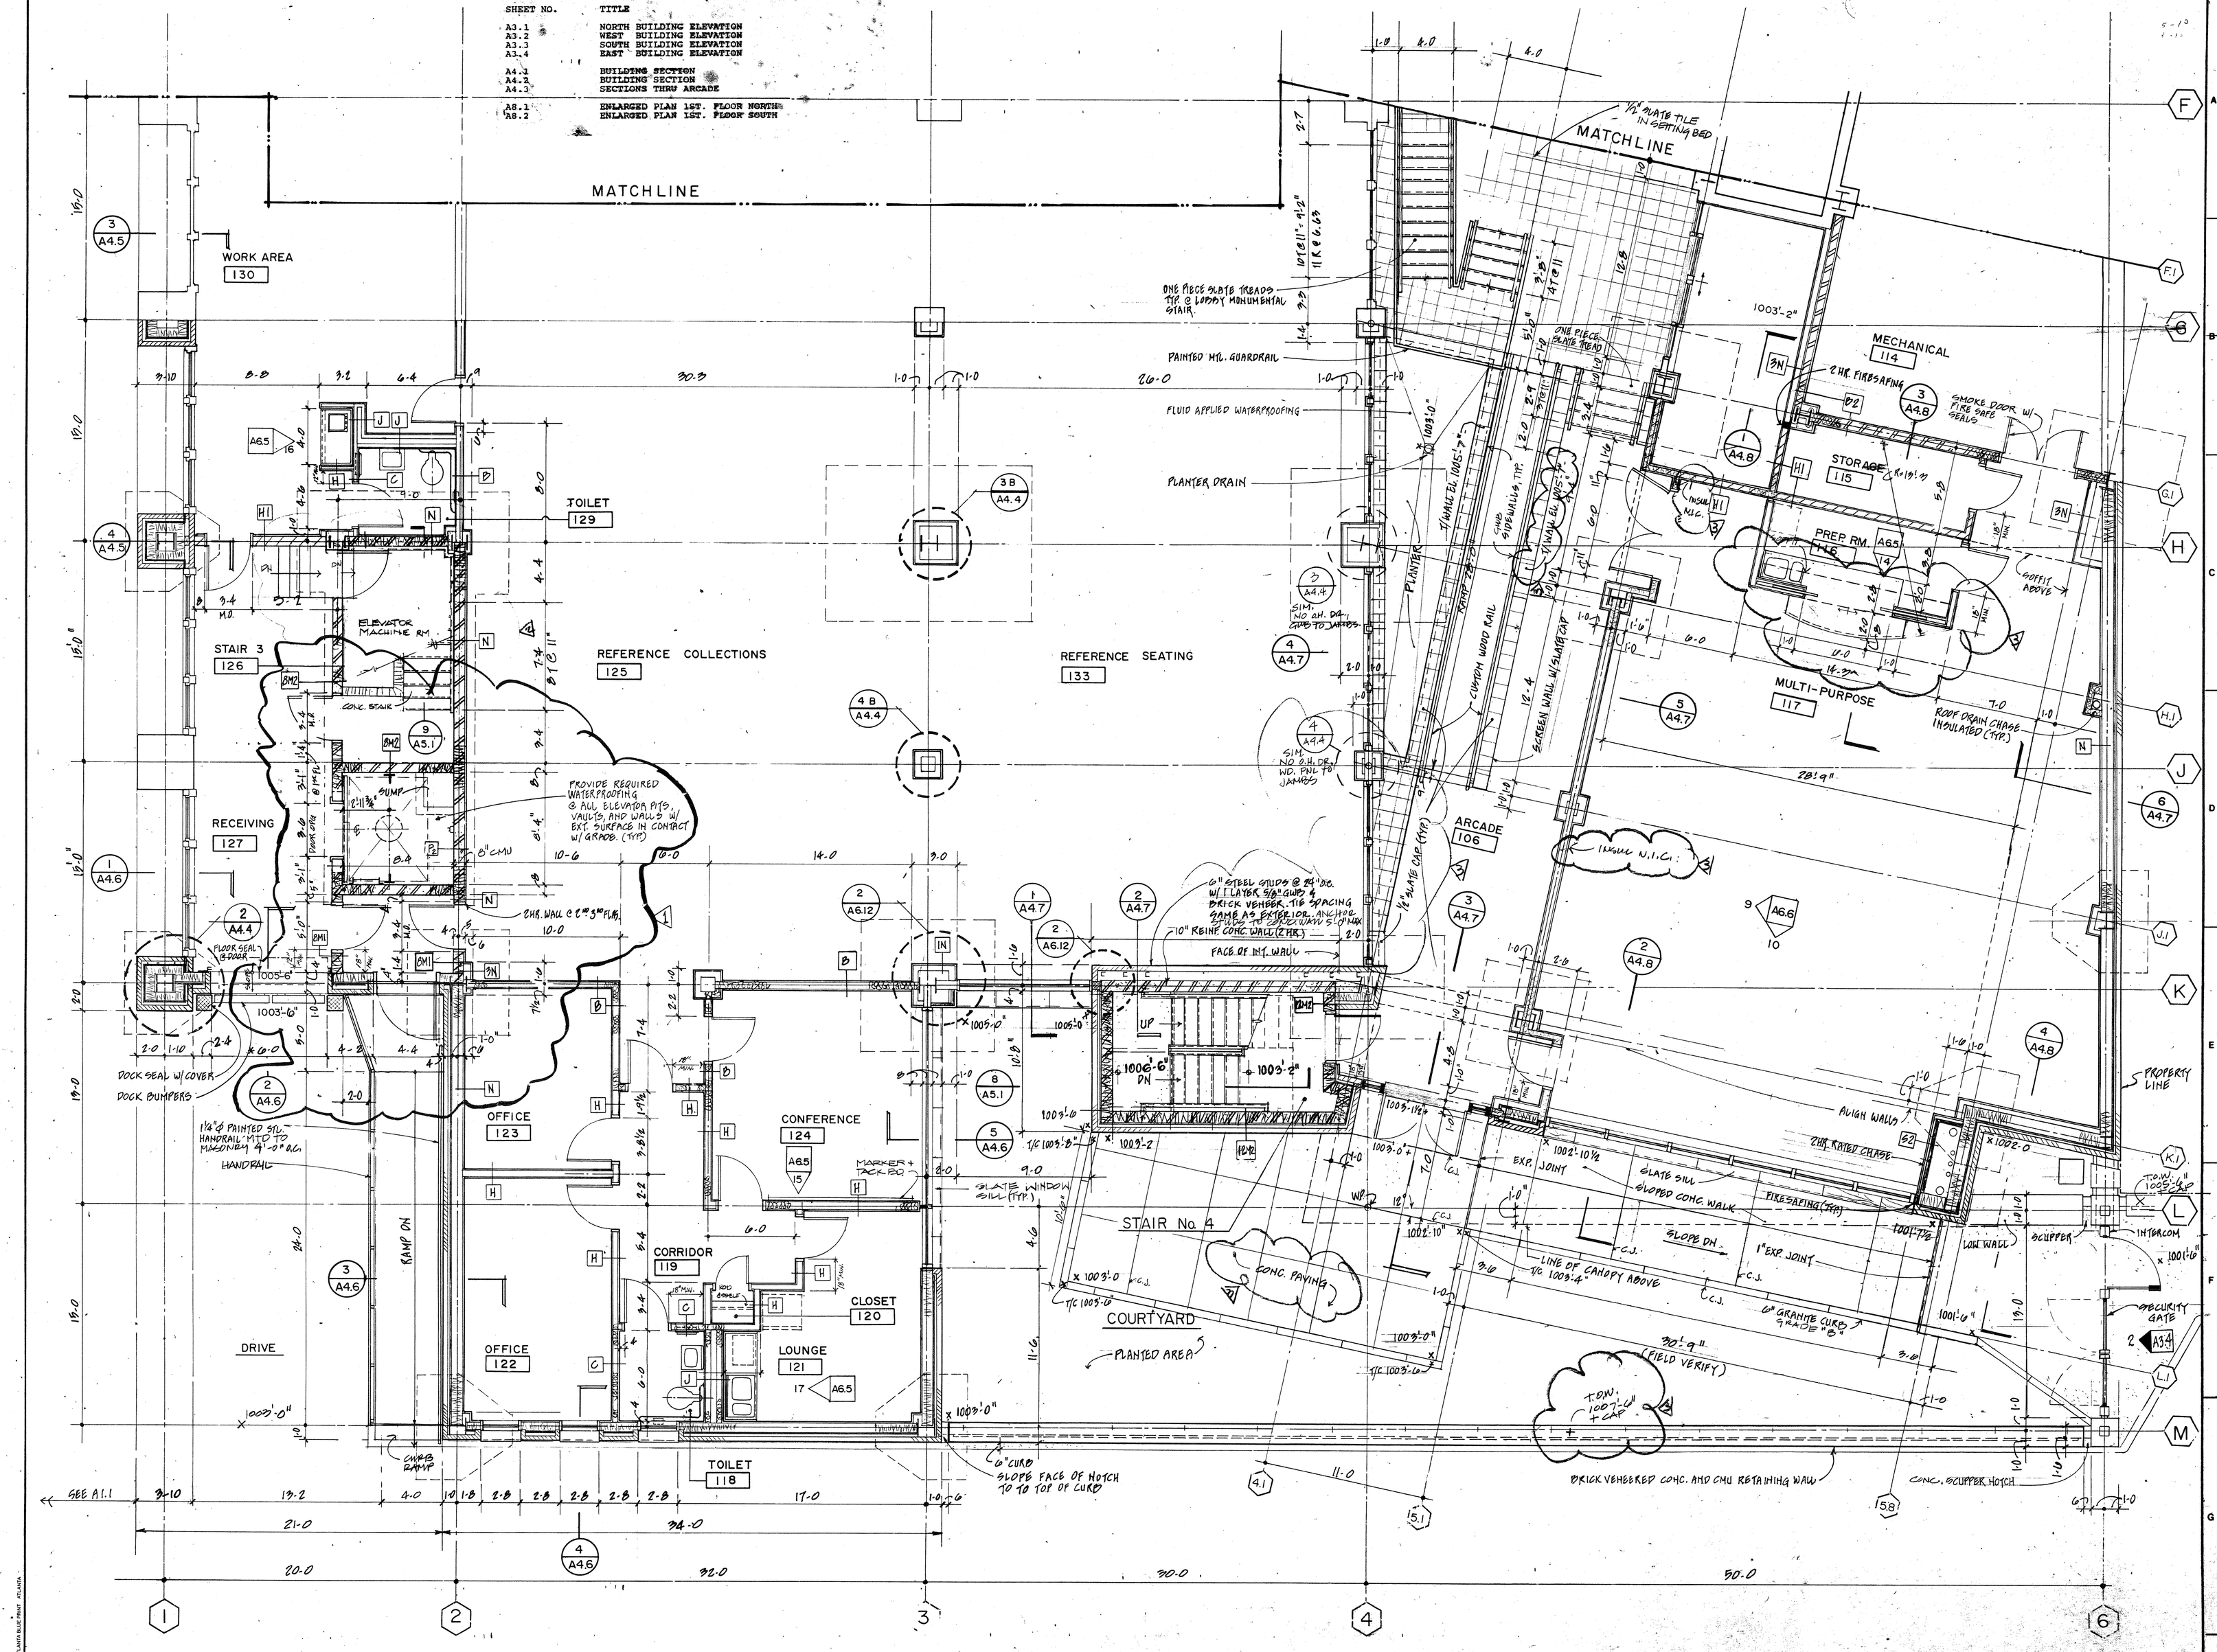

BROWN DESIGN ASSOCIATES, INC.
Architects Planners Interiors
800 Peachtree / Broad Building
66 Luckie Street, NW
Atlanta, Georgia 30303
404/522-4310

Auburn Avenue Research Library
Atlanta, Georgia

REVISIONS
1. MOD 2, 4-23-91
2. MOD 4, 5-20-91
3. MOD 5, 6-6-91

SHEET TITLE: FIRST FLOOR PLAN SOUTH

JOB NO. 8811
DRAWN BY DCD
CHECK'D BY B.C.I.
DATE 3-17-91

SHEET NUMBER A8.2
OF

Auburn Avenue Research Library
Atlanta, Georgia

BROWN DESIGN ASSOCIATES, INC.
Architects Planners Interiors
800 Peachtree / Broad Building
66 Luckie Street, NW
Atlanta, Georgia 30303 404/522-4310

REVISIONS
1 MDD 8, 4-23-91
2 MDD 4, 5-20-91
3 MDD 5, 6-6-91

SHEET TITLE
FIRST FLOOR PLAN
NORTH

JOB NO. 8811
DRAWN BY DCD
CHECK'D BY
DATE 3-19-91

SHEET NUMBER
A8.1
OF

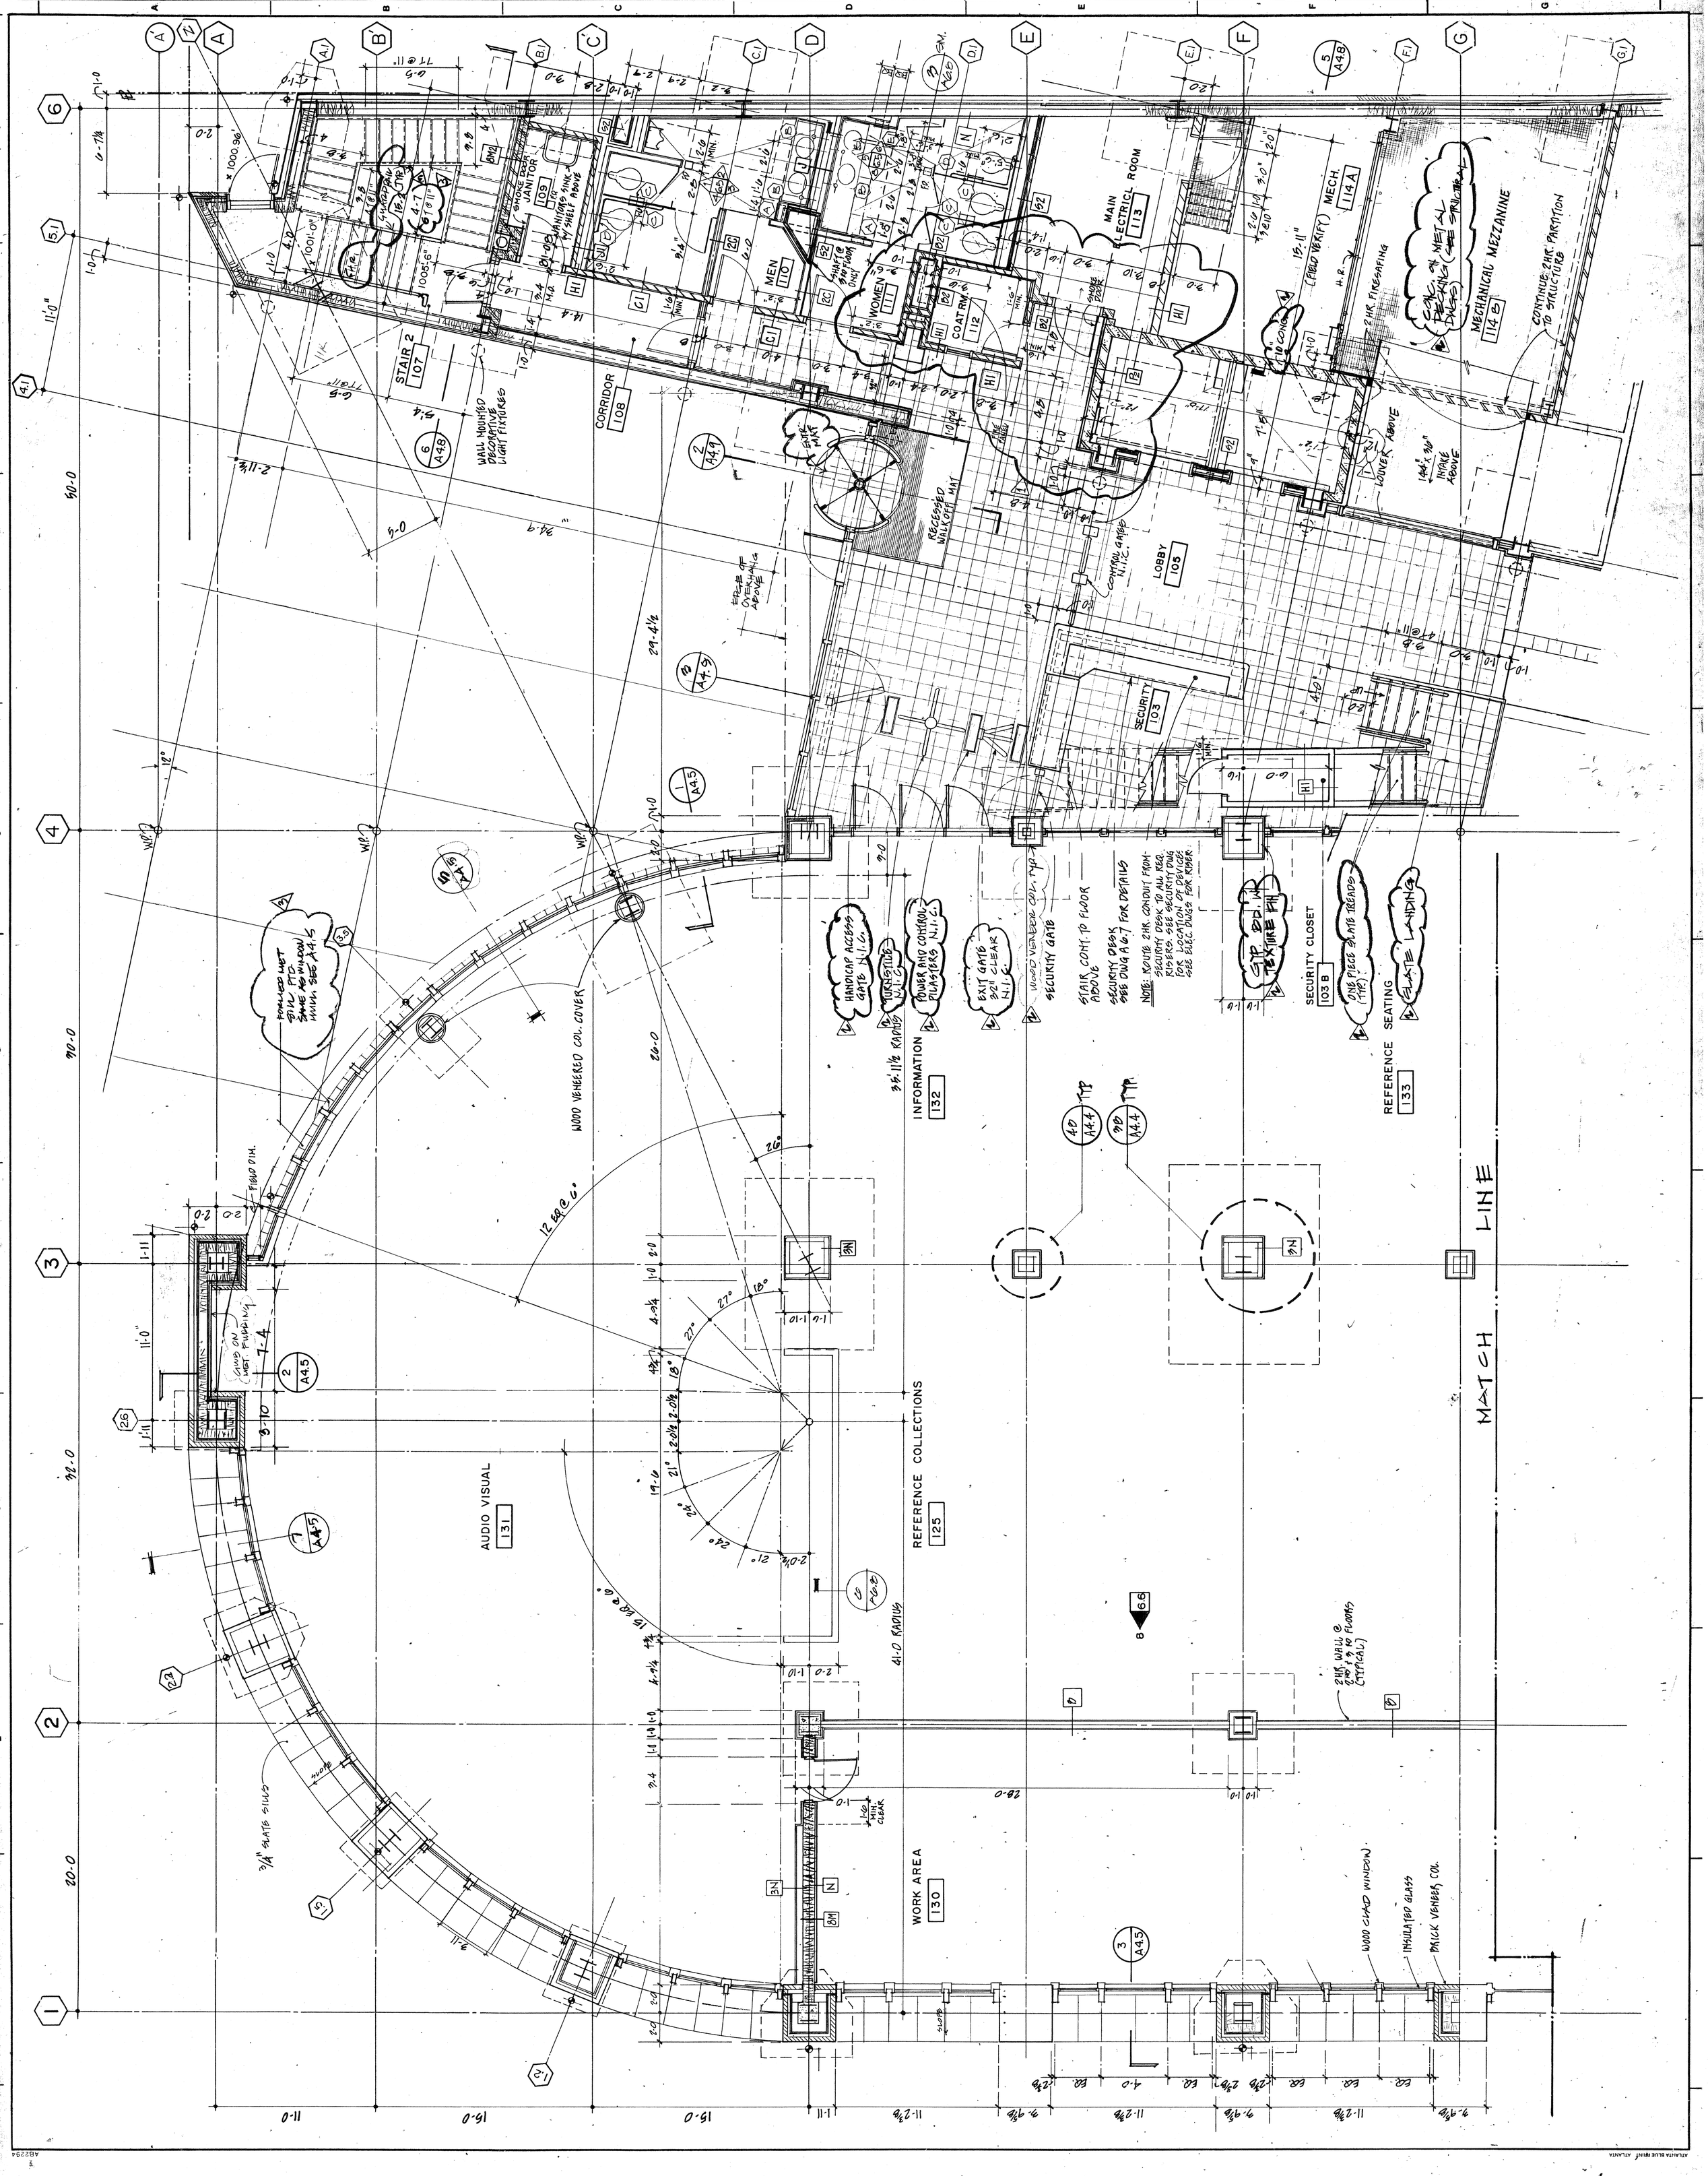
STAIR 2
107
CORRIDOR
108
JANITOR
109
MEN
110
WOMEN
111
COAT RM.
112
MAIN ELECTRICAL ROOM
113
MECH.
114 A
MECHANICAL MEZZANINE
114 B
LOBBY
105
SECURITY
103
SECURITY CLOSET
103 B
INFORMATION
132
REFERENCE SEATING
133
AUDIO VISUAL
131
REFERENCE COLLECTIONS
125
WORK AREA
130
MATCH LINE
WOOD VENEERED COL. TYP.
SECURITY GATE
STAIR CONT. TO FLOOR ABOVE
SECURITY DESK SEE DWG A 6.7 FOR DETAILS
NOTE: ROUTE 2HR. CONDUIT FROM SECURITY DESK TO ALL REQ. RISERS. SEE SECURITY DWG FOR LOCATION OF DEVICES. SEE ELEC. DWGS. FOR RISER.
HANDICAP ACCESS GATE N.I.C.
TURNSTILE N.I.C.
POWER AND CONTROL PILASTERS N.I.C.
EXIT GATE 32" CLEAR N.I.C.
CONTROL GATE N.I.C.
RECESSED WALKOFF MAT
WALL MOUNTED DECORATIVE LIGHT FIXTURES
41-0 RADIUS
12 EQ @ 6°
15 EQ @ 6°
2HR. WALL @ 2ND & 3RD FLOORS (TYPICAL)
WOOD CLAD WINDOW
INSULATED GLASS
BRICK VENEERED COL.
CONC. ON METAL DECKING (STRUCTURAL)
CONTINUE 2HR. PARTITION TO STRUCTURE
2HR. FIRESAFING
LOUVER ABOVE
INTAKE ABOVE
ONE PIECE SLATE TREADS
SLATE LANDING
SLATE STEPS W/c
CONC. ON MET. PAN FORMING
FIELD DIM.
FIELD VERIFY
SMOKE DOOR
SHAFT & BOTTOM ONLY
SHAFT & BOTTOM ONLY
SMOKE DOOR
TYP. BD. W/ TEXTURE FIN.
TYP.
TYP.
TYP