# LEGEND

- EXISTING ROADS
- (928.88) GROUNDWATER ELEVATION IN FEET ABOVE MEAN SEA LEVEL
- GAS LINES
- OHE OVERHEAD POWER LINE
- X X EXISTING CHAIN-LINK FENCE
- APPROXIMATE LIMIT OF WASTE BOUNDARY (BOUNDARY ESTIMATED BY OTHERS BASED ON FIELD OBSERVATIONS AND DISCUSSIONS WITH COUNTY PERSONNEL)
- PROPERTY LINE
- DOWN DRAIN
- 530 INDEX CONTOUR (FEET ABOVE MEAN SEA LEVEL)
- INTERMEDIATE CONTOUR (2 FOOT INTERVAL) (FEET ABOVE MEAN SEA LEVEL)
- x 900.9 SPOT ELEVATION
- WATER COURSE
- BRUSH LINE
- TREE LINE
- SINGLE TREES
- PAVED ROAD W/O CURB
- UNPAVED ROAD
- WALL
- GUARD RAIL
- BUILDING
- MOWING AREA (APPROX. 2.2 ACRES)

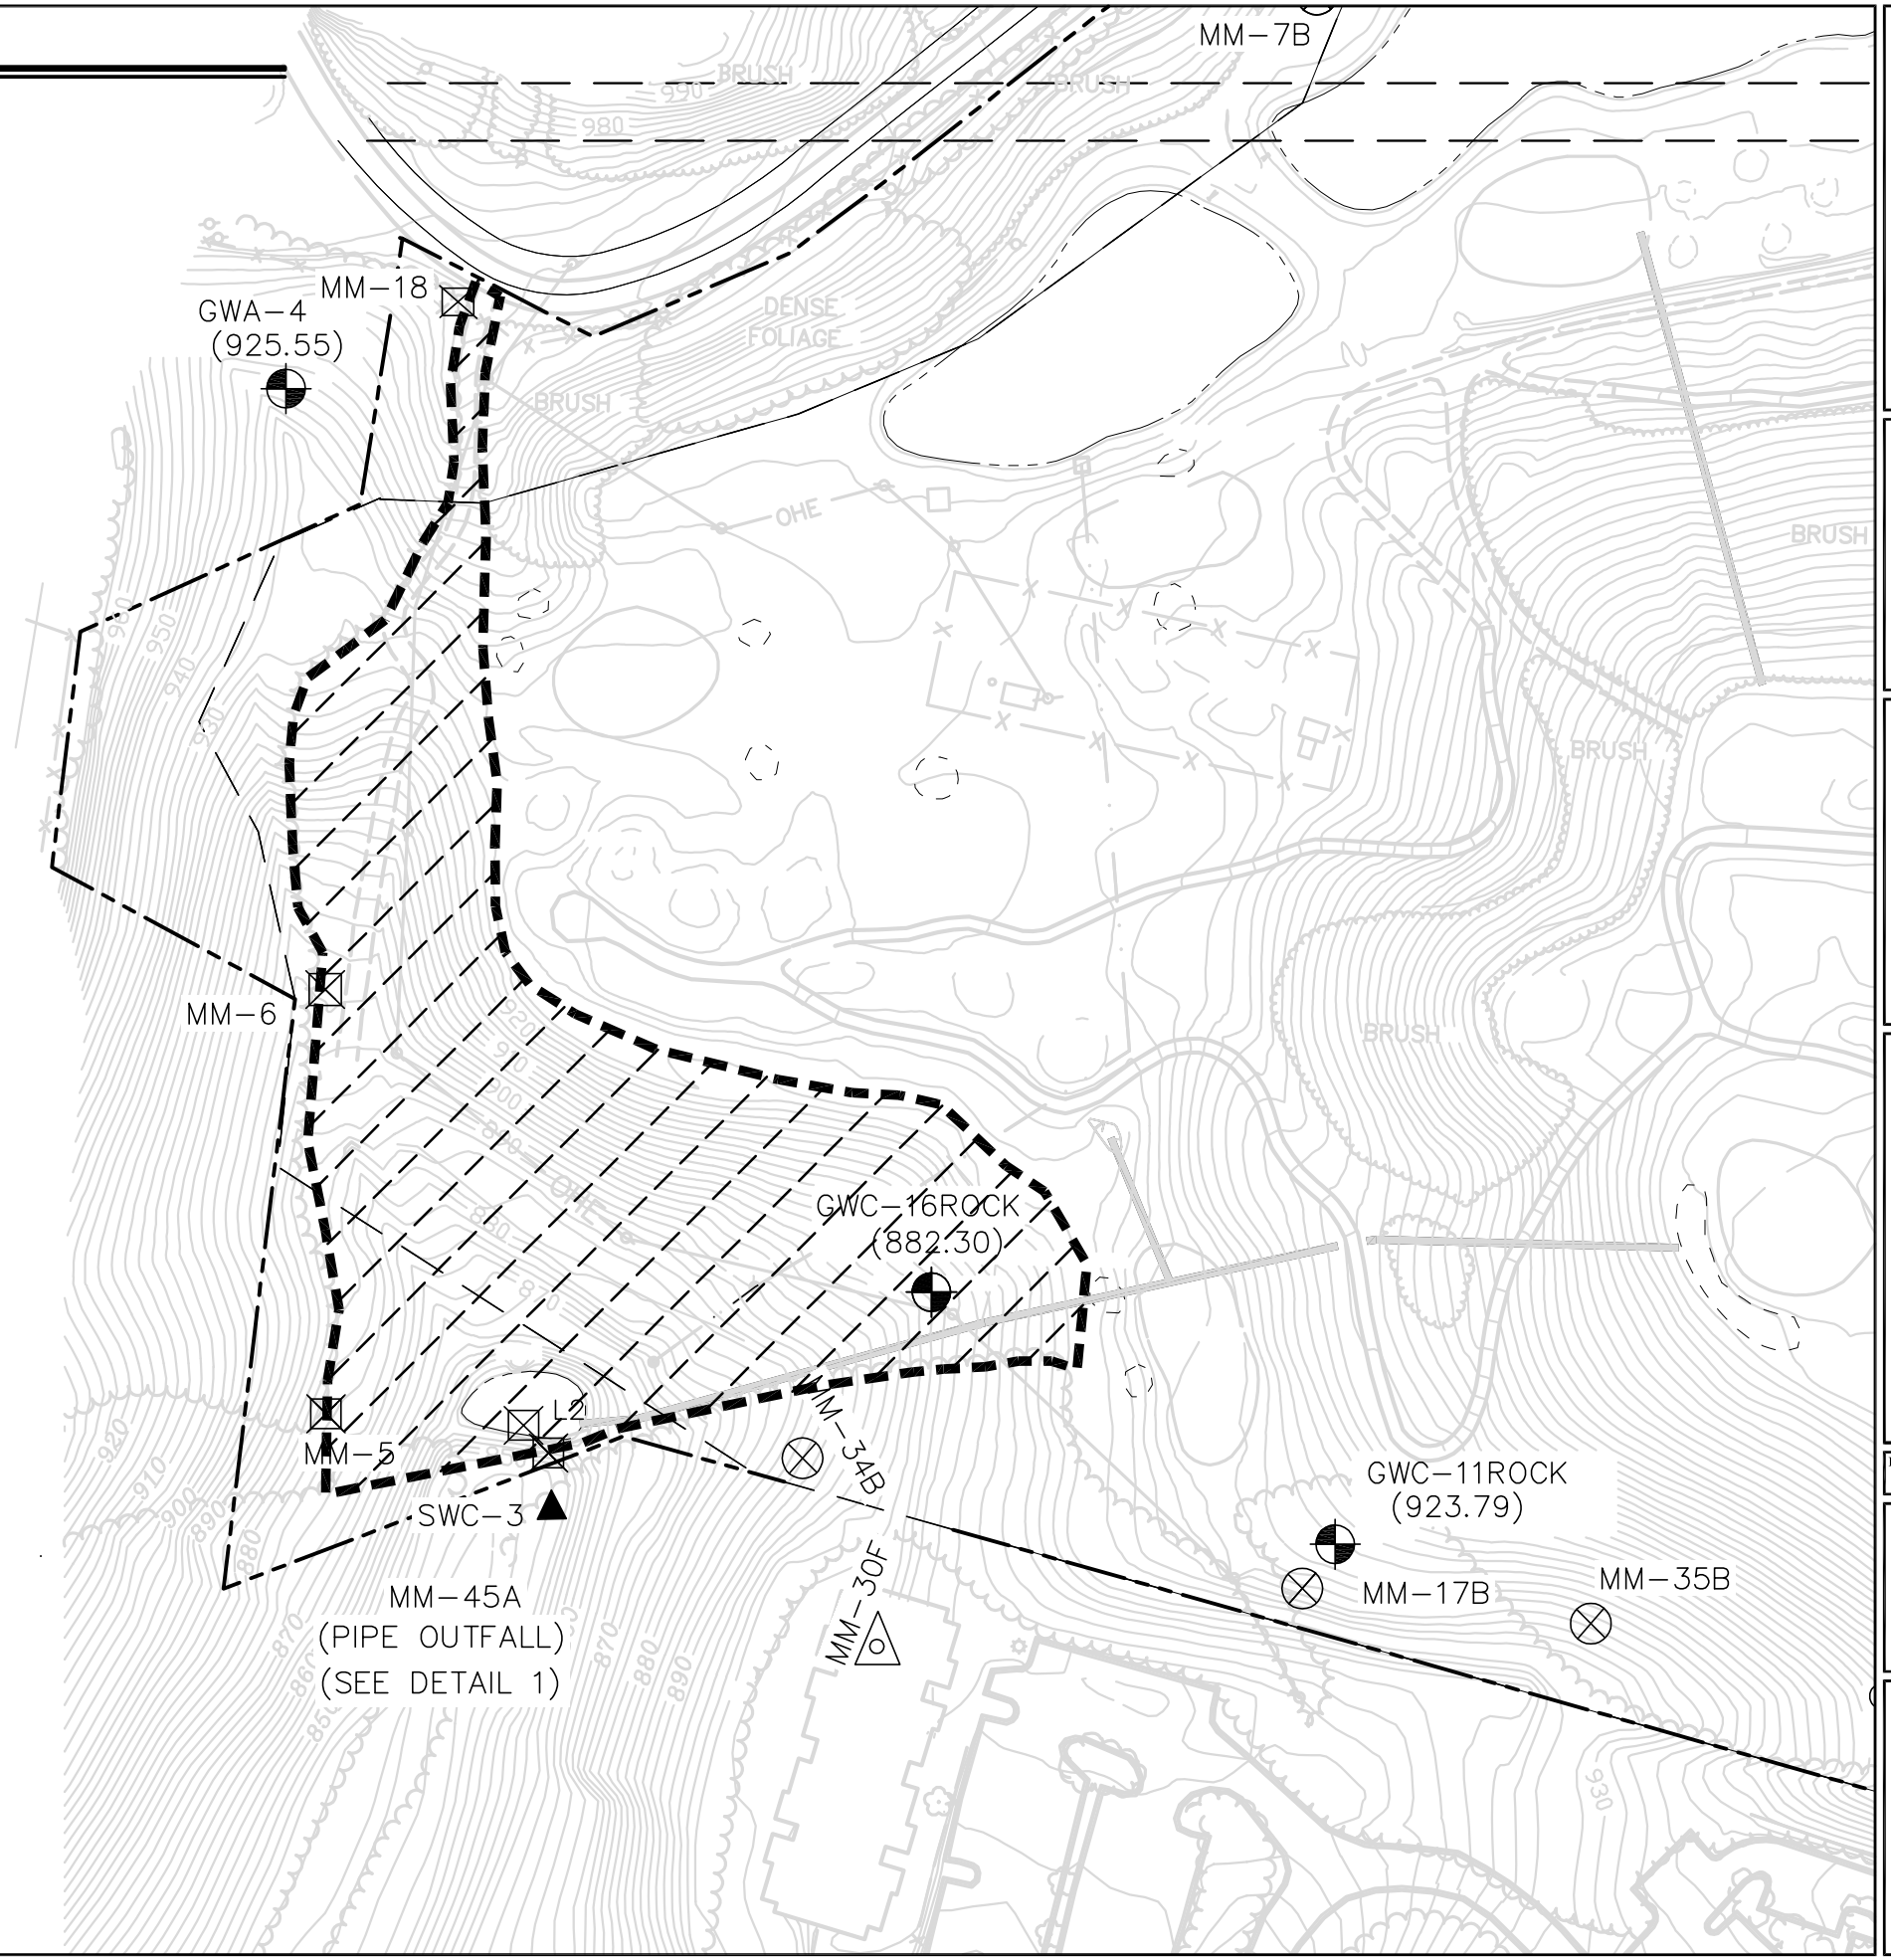


N

NOTES:

1. THIS MAP WAS COMPILED BY LANDAIR MAPPING, INC. USING PHOTOGRAMMETRIC METHODS. CONTOURS PORTRAYED AS DASHED OR BROKEN LINES REPRESENT AREAS OF DENSE VEGETATION AND SHOULD BE CONSIDERED APPROXIMATE. THIS MAP HAS NOT BEEN FIELD-VERIFIED. PRIOR TO USE AS A BASIS FOR DESIGN/CONSTRUCTION, IT SHOULD BE FIELD-VERIFIED. TOPOGRAPHIC INFORMATION IS BASED ON LANDAIR AERIAL MAPPING, INC., DATED NOVEMBER 7, 2001.
2. MONITOR WELLS INITIALLY SURVEYED IN 1997. SURVEYS OF ADDITIONAL WELLS AND RESURVEYS CONDUCTED BY MARTIN SURVEYING IN AUGUST 2001, JULY 2002, SEPTEMBER 2002, AND MAY 2006.
3. BASE DRAWING AND WASTE LIMIT BOUNDARY PROVIDED BY JORDAN, JONES AND GOULDING, AUGUST 1997.
4. THE LANDFILL IS PERMITTED UNDER GEORGIA DEPARTMENT OF NATURAL RESOURCES, ENVIRONMENTAL PROTECTIVE DIVISION, NUMBER 060-007D(SL).
5. A SEPARATE POTENTOMETRIC MAP FOR THE ROCK WELLS WAS NOT DEVELOPED BECAUSE THE DATA INDICATES THE WATER LEVELS ARE REASONABLY CONSISTENT WITH THE POTENTOMETRIC CONTOURS FOR THE OVERBURDEN WELLS.

100 0 50 100 200

SCALE: 1"=100' (IN FEET)


ATLANTIC COAST CONSULTING, INC.
630 Colonial Park Drive
Suite 110
Roswell, GA 30075
o 770.594.5998
f 770.594.5967
www.atlcc.net


PROJECT:

MORGAN FALLS ROAD LANDFILL

Fulton County, Georgia

FULTON COUNTY
141 PRYOR STREET
SUITE 6001
ATLANTA, GA 30303

Drawn by: KS
Checked by: JDS

PROJECT NUMBER:

G029-101

April 2013

MOWING AREA MAP

FIGURE 1