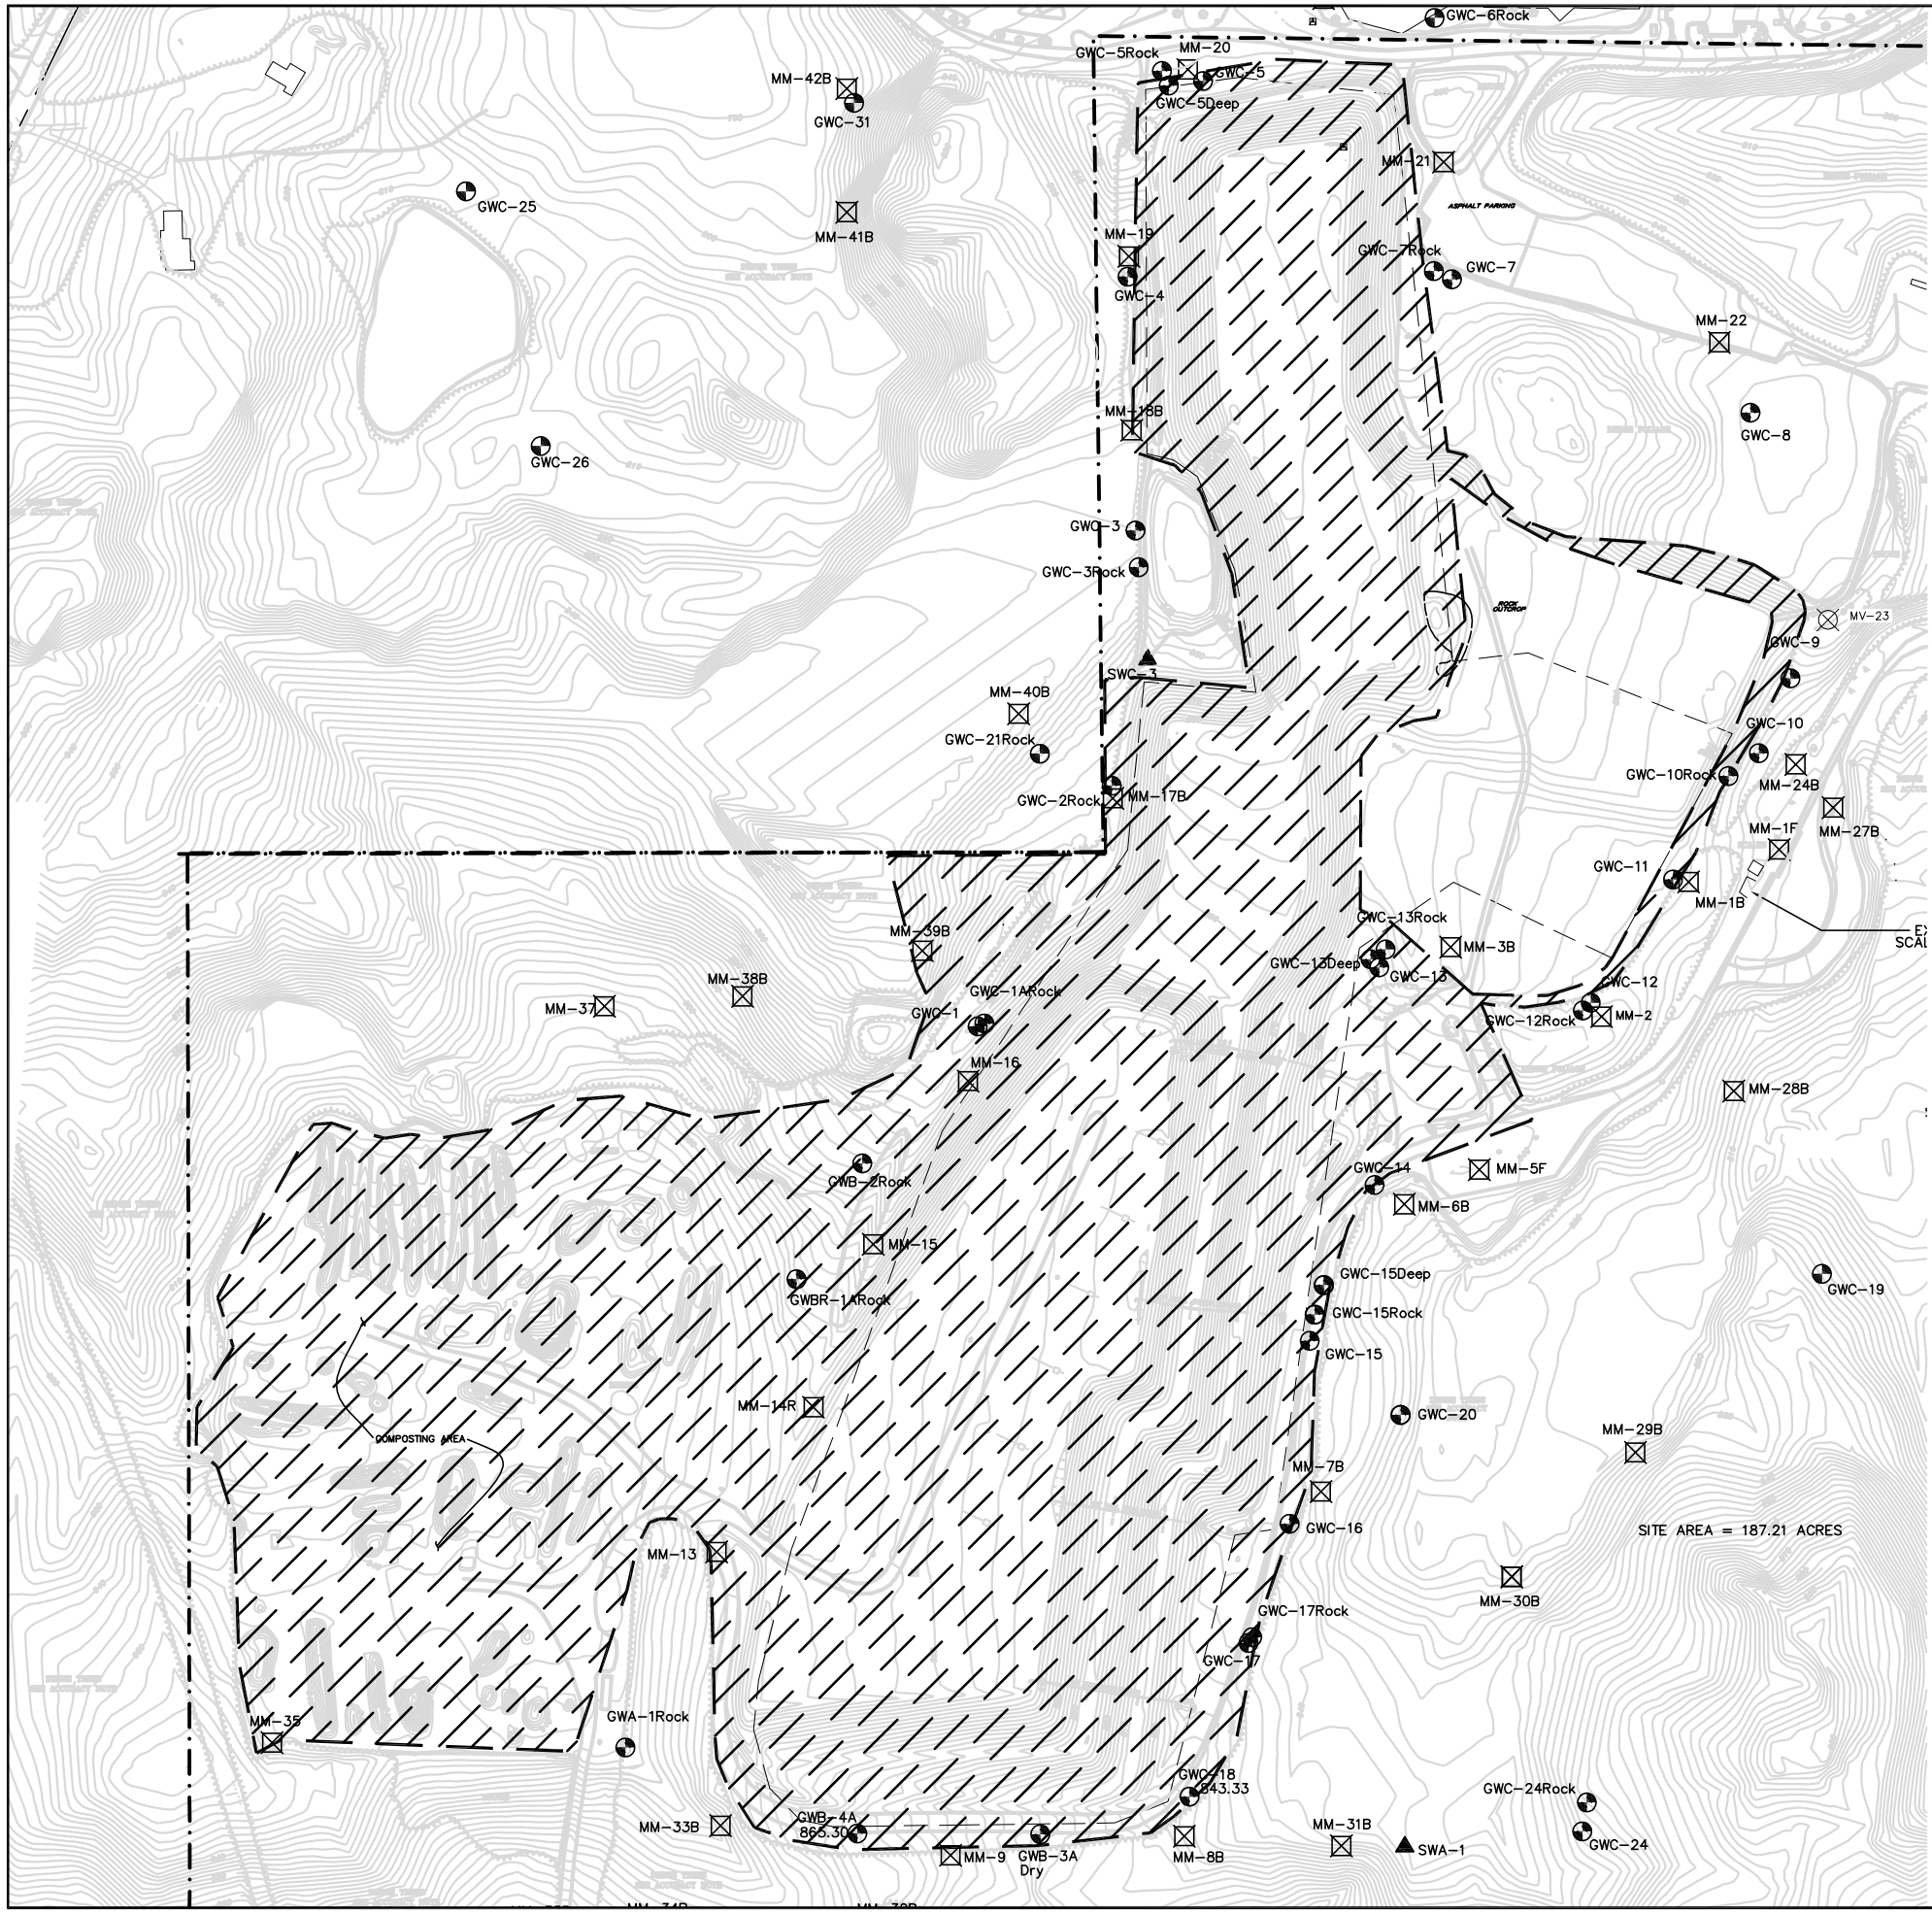

NOTES:

1. WASTE BOUNDARY AND PROPERTY BOUNDARY BASED ON LEGAL DESCRIPTION PROVIDED BY JORDAN, JONES AND GOULDING, MERK/MILES CLOSURE PLAN, JUNE 1997.
2. MONITORING POINT LOCATIONS PRIOR TO 1999 FROM ENVIRONMENTAL MONITORING PLAN PREPARED BY ENGINEERING SOLUTIONS ASSOCIATES, INC. JUNE 1997.
3. MM-27B AND MM-33B LOCATIONS ARE APPROXIMATE.
4. THE EXISTING LANDFILL IS PERMITTED UNDER THE GEORGIA DEPARTMENT OF NATURAL RESOURCES ENVIRONMENTAL PROTECTION DIVISION, NUMBER 060-0640 (SL).
5. STATE PLANE GRID FOR GEORGIA 1002, WESTERN ZONE (1983, US SURVEY FEET), IS PRESENTED AS AN OVERLAY OF THE BASE MAP.
6. THIS MAP WAS COMPILED BY LANDAIR MAPPING, INC. USING PHOTOGRAMMETRIC METHODS. CONTOURS PORTRAYED AS DASHED OR BROKEN LINES REPRESENT AREAS OF DENSE VEGETATION AND SHOULD BE CONSIDERED APPROXIMATE. THIS MAP HAS NOT BEEN FIELD VERIFIED. PRIOR TO USE AS A BASIS FOR DESIGN/CONSTRUCTION, IT SHOULD BE FIELD VERIFIED. TOPOGRAPHIC INFORMATION IS BASED ON LANDAIR AERIAL MAPPING, INC., DATED NOVEMBER 12, 2001.
7. GROUND WATER WELLS GWC-5DEEP, GWC-13DEEP, AND GWC-13ROCK WERE NOT USED TO DETERMINE THE POTENTIOMETERIC SURFACE.

LEGEND

- CURRENT LANDFILL PROPERTY LINE
- 910 — INDEX CONTOUR (FEET ABOVE MEAN SEA LEVEL)
- INTERMEDIATE CONTOUR (2 FOOT INTERVAL IN FEET ABOVE MEAN SEA LEVEL)
- POTENTIOMETRIC SURFACE CONTOURS (CONTOUR INTERVAL 5 FEET) DASHED WHERE INFERRED
- GROUNDWATER ELEVATION IN FEET ABOVE MEAN SEA LEVEL
- LANDLOT BOUNDARY
- APPROXIMATE WASTE LIMITS
- DRAINAGE FROM LANDFILL CAP
- EXISTING ROADS
- MM-22 — EXISTING METHANE MONITORING LOCATIONS (F) INDICATES FACILITY/BUILDING (B) INDICATES BARHOLE PUNCH
- ABANDONED METHANE MONITORING LOCATIONS
- MV-23 — PASSIVE METHANE VENT
- GWA-1ROCK — EXISTING UP-GRADIENT GROUNDWATER MONITORING WELL (ROCK INDICATES WELL COMPLETED IN BEDROCK)
- GWB-3A — EXISTING SIDE-GRADIENT GROUNDWATER MONITORING WELL (ROCK INDICATES WELL COMPLETED IN BEDROCK)
- GWC-1 — EXISTING DOWN-GRADIENT GROUNDWATER MONITORING WELL (ROCK INDICATES WELL COMPLETED IN BEDROCK)
- SWA-1 — UP-GRADIENT SURFACE WATER MONITORING POINT
- SWC-3 — DOWN-GRADIENT SURFACE WATER MONITORING POINT
- EXISTING TREELINE
- EXISTING BRUSHLINE
- MOWING AREA (APPROX. 64 ACRES)

N

300 0 300 450 600

SCALE: 1"=300' (IN FEET)

ATLANTIC COAST CONSULTING, INC.
630 Colonial Park Drive
Suite 110
Roswell, GA 30075
o 770.594.5998
f 770.594.5967
www.atlcc.net

PROJECT:

MERK/MILES ROAD LANDFILL

Fulton County, Georgia

FULTON COUNTY GOVERNMENT

141 PRYOR STREET
SUITE 6001
ATLANTA, GA 30303

Drawn by: KS	Checked by: JDS

PROJECT NUMBER:

G029-101

April 2013

MOWING AREA MAP

FIGURE 1